PRELIMINARY PLANS FOR:

TACONIC TRACT DEVELOPMENTS, LLC
TOWN OF MOUNT PLEASANT
WESTCHESTER COUNTY, NEW YORK

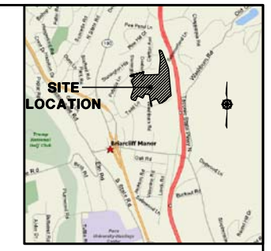

SITE LOCATION MAP
N.T.S.

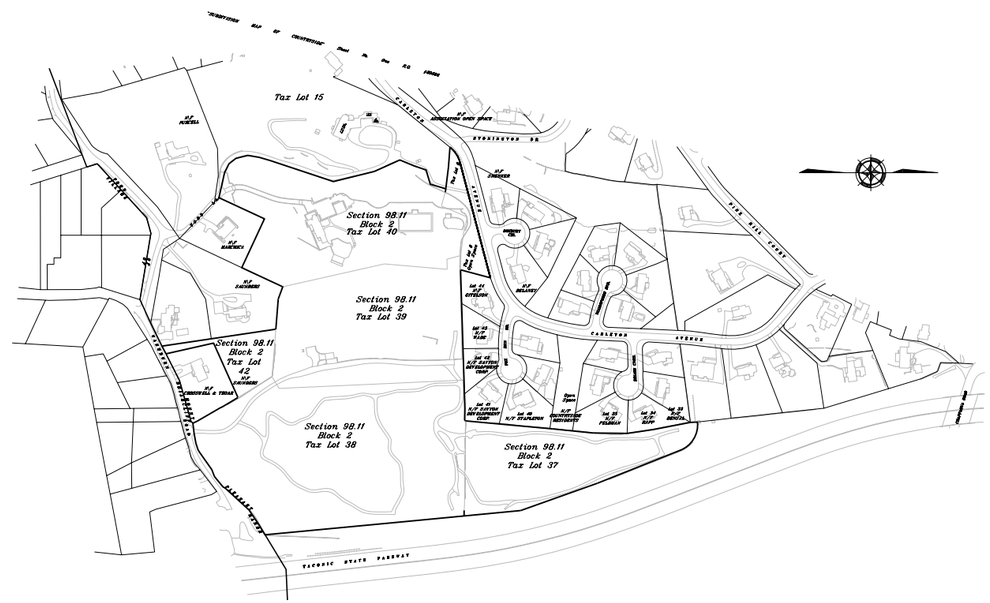

SCALE: 1" = 200'

200 0 100 200 400

GRAPHIC SCALE (IN FEET)
1 inch = 200 ft.

Lot Areas				
Section	Block	Lot	Area (ac.)	
98.10	2	40	7.58	
98.10	2	39	6.50	
98.10	2	42	0.97	
98.10	2	38	10.74	
98.10	2	37	4.21	
Total Area			30.00	ac.

SPECIAL DISTRICTS

BRIARCLIFF MANOR SCHOOL DISTRICT
MOUNT PLEASANT REFUSE
EAST BRIARCLIFF FIRE DEPARTMENT
SAW MILL RIVER SEWER
MOUNT PLEASANT LIBRARY
MOUNT PLEASANT CONSOLIDATED LIGHTING
COUNTY SOLID WASTE
PLEASANTVILLE AMBULANCE DISTRICT

EXISTING PUBLIC WATER/PUBLIC SEWER
WESTCHESTER COUNTY DEPARTMENT OF HEALTH
NEW ROCHELLE, NEW YORK

APPROVED PURSUANT TO CHAPTER 873, ARTICLE X, SECTIONS 873.951 AND 873.1021 OF THE WESTCHESTER COUNTY SANITARY CODE SUBJECT TO THE PROVISION OF PUBLIC WATER SUPPLY AND PUBLIC SANITARY SEWER FACILITIES TO SERVE ALL STRUCTURES INTENDED FOR HUMAN OCCUPANCY CONSTRUCTED HEREIN.

EACH PURCHASER OF PROPERTY SHOWN HEREON SHALL BE FURNISHED A TRUE COPY OF THIS PLAT SHOWING THIS ENDORSEMENT. ANY ERASURES, CHANGES, ADDITIONS OR ALTERATIONS OF ANY KIND, EXCEPT THE ADDITION OF SIGNATURES OF THE APPROVING AUTHORITY AND THE DATE THEREOF MADE ON THIS PLAN AFTER THIS APPROVAL, SHALL INVALIDATE THIS APPROVAL.

APPROVAL BY THE ASSISTANT COMMISSIONER OF HEALTH ON BEHALF OF THE DEPARTMENT OF HEALTH

DRAWING INDEX

SHEET 1 - TITLE SHEET
SHEET 2 - EXISTING CONDITIONS PLAN - EAST SIDE
SHEET 3 - EXISTING CONDITIONS PLAN - WEST SIDE
SHEET 4 - SITE PLAN - EAST SIDE
SHEET 5 - SITE PLAN - WEST SIDE
SHEET 6 - GRADING, DRAINAGE & UTILITY PLAN - EAST SIDE
SHEET 7 - GRADING, DRAINAGE & UTILITY PLAN - WEST SIDE
SHEET 8 - ROADWAY PROFILES
SHEET 9 - EXISTING STEEP SLOPES PLAN - EAST SIDE
SHEET 10 - EXISTING STEEP SLOPES PLAN - WEST SIDE
SHEET 11 - STEEP SLOPES PLAN - EAST SIDE
SHEET 12 - TREE PLAN - EAST SIDE
SHEET 13 TREE PLAN - WEST SIDE
SHEET 14 - EXISTING TREE LIST

PREMISES HEREON BEING LOCATED ON SHEET NO. 128 & 129 BLOCK 89.34 IN WESTCHESTER COUNTY INDEX MAPS.

NOT FOR CONSTRUCTION

TITLE SHEET
CONVENTIONAL LOT LAYOUT
PREPARED FOR
TACONIC TRACT DEVELOPMENTS, LLC
LOCATED IN THE
TOWN OF MOUNT PLEASANT
WESTCHESTER COUNTY, NEW YORK

UNAUTHORIZED ALTERATIONS AND ADDITIONS TO THIS DRAWING IS A VIOLATION OF SECTION 7209 (2) OF THE NEW YORK STATE EDUCATION LAW.

NO.	DATE	REVISIONS

WSP • SELLS
Transportation & Infrastructure
555 Pleasantville Road • Briarcliff Manor, NY 10510 • 914.747.1120
www.wspsells.com

FILE NO. 050078 | DATE: AUGUST 2009
DRAWN BY: RTK & MAS | CHECKED BY: SKF

N.Y. STATE LIC. PROFESSIONAL ENGINEER

SHEET 1 OF 14

P:\050078\3_Drawings\1_Working\Submissions\2009\DEIS\Title Sheet Conventional.dwg Sep 10, 2009 - 3:49pm

NOTES:

1. THIS MAP PREPARED BY AERIAL SURVEY PERFORMED BY WSP SELLS IN FEBRUARY 2006, AND BY USING DATA ON A MAP PREPARED BY DONALD J. DONNELLY, L.S., TITLED 'SUBDIVISION PLAT – LOT LINE CHANGE' PREPARED FOR JOHN N. & LISA A. MANUELE & LAWRENCE M. & CHRISTINE S. WATERHOUSE, DATED JULY 31, 1996.

2. WETLAND DELINEATION UPDATED PER MIKE NOWICKI, OF ECOLOGICAL SOLUTIONS, LLC., AS PERFORMED ON 04/20/09.

NOT FOR CONSTRUCTION

EXISTING CONDITIONS PLAN
EAST SIDE - CONVENTIONAL
PREPARED FOR
TACONIC TRACT DEVELOPMENTS, LLC
LOCATED IN THE
TOWN OF MOUNT PLEASANT
WESTCHESTER COUNTY, NEW YORK

50 0 25 50 100
SCALE: 1" = 50'

UNAUTHORIZED ALTERATIONS AND ADDITIONS TO THIS DRAWING IS A VIOLATION OF SECTION 7209 (2) OF THE NEW YORK STATE EDUCATION LAW.

NO.	DATE	REVISIONS

WSP · SELLS
Transportation & Infrastructure
555 Pleasantville Road • Briarcliff Manor, NY 10510 • 914.747.1120
www.wspsells.com

FILE NO. 050078	DATE: AUGUST 2009
DRAWN BY: RTK & MAS	CHECKED BY: SKF

N.Y. STATE LIC. PROFESSIONAL ENGINEER

SHEET
2 OF 14

Drawing Path\Name: P:\050078\3_Drawings\1_Working\Submissions\2009\DEIS\050078-Conventional Plans.dwg Date Printed: Sep 11, 2009, 11:58am
Xref's Attached: tacocad; xref Adjoiner Prop Lines; xref Village Line; xref Prop Lines and Bearings; xref Soils; xref Trees; xref Slopes Existing 30 Acre Parcel; xref LOD Slopes DEIS Conventional

P:\050078\3_Drawings\1_Working\Submissions\2009\DEIS\050078-Conventional Plans.dwg, Sh 3 Exist West, 9/10/2009 3:43:07 PM, 1:2.7907

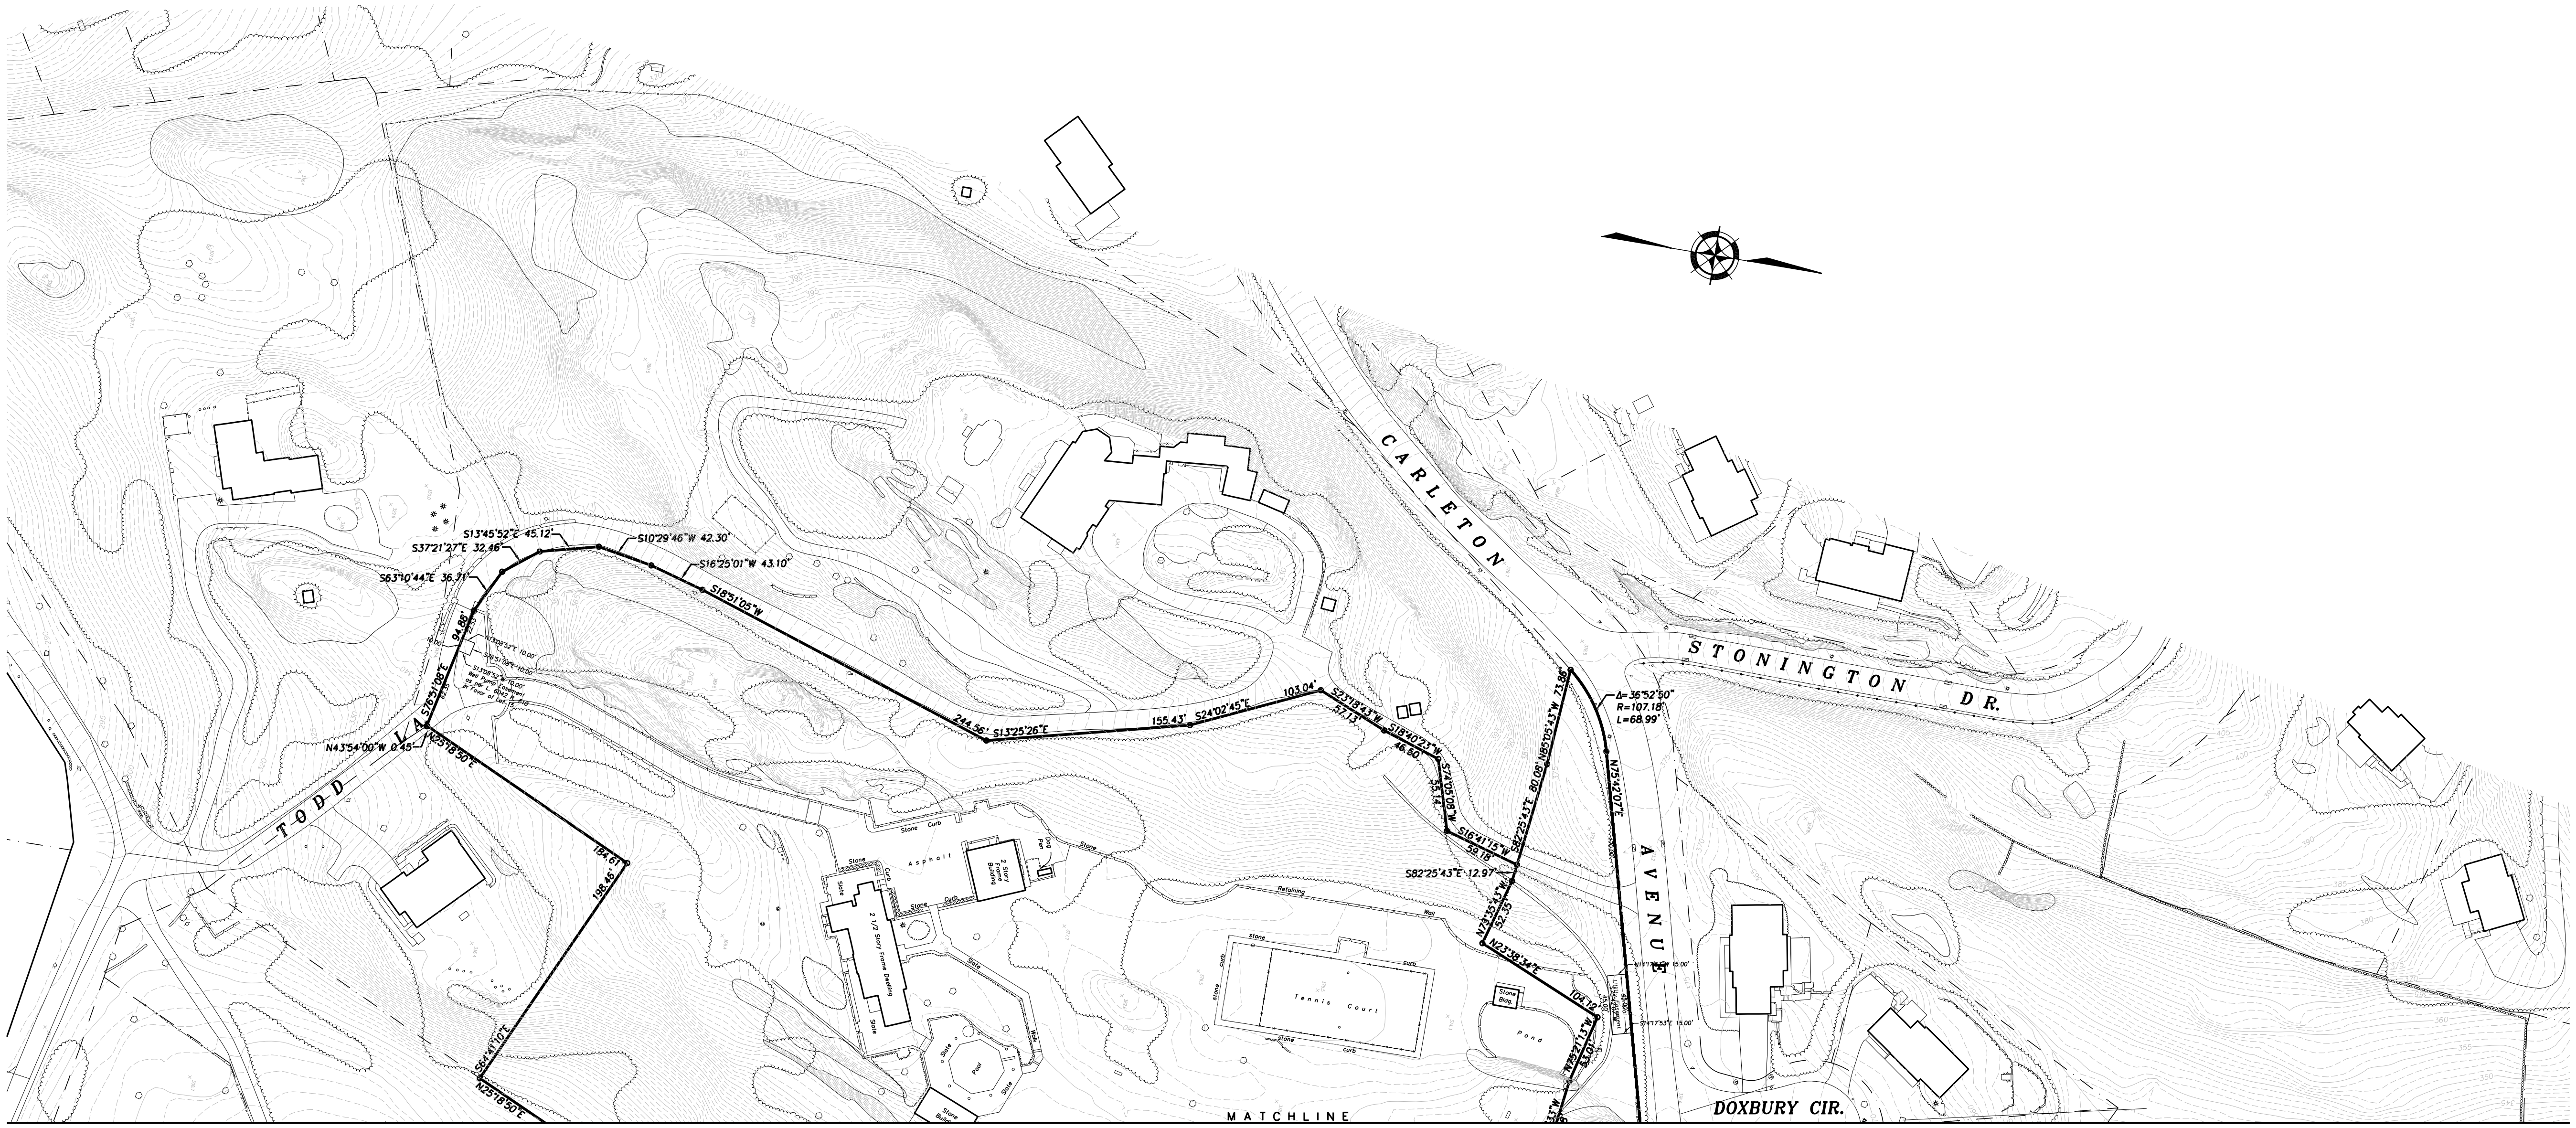

NOTES:

1. THIS MAP PREPARED BY AERIAL SURVEY PERFORMED BY WSP SELLS IN FEBRUARY 2006, AND BY USING DATA ON A MAP PREPARED BY DONALD J. DONNELLY, L.S., TITLED 'SUBDIVISION PLAT – LOT LINE CHANGE' PREPARED FOR JOHN N. & LISA A. MANUELE & LAWRENCE M. & CHRISTINE S. WATERHOUSE, DATED JULY 31, 1996.

NOT FOR CONSTRUCTION

EXISTING CONDITIONS PLAN
WEST SIDE - CONVENTIONAL
PREPARED FOR
TACONIC TRACT DEVELOPMENTS, LLC
LOCATED IN THE
TOWN OF MOUNT PLEASANT
WESTCHESTER COUNTY, NEW YORK

50 0 25 50 100
SCALE: 1" = 50'

UNAUTHORIZED ALTERATIONS AND ADDITIONS TO THIS DRAWING IS A VIOLATION OF SECTION 7209 (2) OF THE NEW YORK STATE EDUCATION LAW.

NO.	DATE	REVISIONS

WSP · SELLS
Transportation & Infrastructure
555 Pleasantville Road • Briarcliff Manor, NY 10510 • 914.747.1120
www.wspsells.com

FILE NO. 050078	DATE: AUGUST 2009
DRAWN BY: RTK & MAS	CHECKED BY: SKF

N.Y. STATE LIC. PROFESSIONAL ENGINEER

Drawing Path\Name: P:\050078\3_Drawings\1_Working\Submissions\2009\DEIS\050078-Conventional Plans.dwg Date Printed: Sep 10, 2009, 3:43pm
Xref's Attached: tacocad; xref Adjoiner Prop Lines; xref Village Line; xref Prop Lines and Bearings; xref Soils; xref Trees; xref Slopes Existing 30 Acre Parcel; xref LOD Slopes DEIS Conventional

ZONING CONFORMANCE CHART

ZONING DISTRICT: R-40 (SINGLE FAMILY RESIDENTIAL)

CATEGORY	REQUIRED	PROVIDED																
		LOT 1	LOT 2	LOT 3	LOT 4	LOT 5	LOT 6	LOT 7	LOT 8	LOT 9	LOT 10	LOT 11	LOT 12	LOT 13	LOT 14	LOT 15	LOT 16	LOT 17*
MINIMUM LOT AREA	40,000 SQ.FT.	45,750	40,395	42,145	43,700	50,000	42,065	40,650	41,640	40,500	44,155	45,140	47,170	40,295	40,050	62,535	149,370	330,368
MINIMUM LOT WIDTH (AT FRONT YARD SETBACK)	100 FT.	211	165	148	150	175	196	242	237	150	170	235	145	125	150	108	107	320
MEAN LOT WIDTH	150 FT.	220	158	159	150	175	193	216	237	150	166	157	219	238	164	166	212	335
MINIMUM LOT DEPTH	175 FT.	193	270	260	295	285	215	175	175	270	270	175	220	180	240	375	600	700+
MAXIMUM BUILDING HEIGHT	2 1/2 STORIES OR/ 35 FT.	35 FT.	35 FT.	35 FT.	35 FT.	35 FT.	35 FT.	35 FT.	35 FT.	35 FT.	35 FT.	35 FT.	35 FT.	35 FT.	35 FT.	35 FT.	35 FT.	2 1/2 Stories
MINIMUM FRONT YARD (PRINCIPAL STRUCTURE)	60 FT.	79	67	63	60	60	62	60	60	97	73	70	87	65	80	152	97	663
MINIMUM SIDE YARD (PRINCIPAL STRUCTURE)	25 FT.	26.4	30.8	25	25	25	43.4	57.9	32.1	25	25	26.4	27.1	28.7	31.6	28.9	29	415
MINIMUM REAR YARD (PRINCIPAL STRUCTURE)	50 FT.	62	143	142	172	173	56	59	66	122	147	81	109	56	87	65	>280	417
MAXIMUM BUILDING COVERAGE (PERCENT OF LOT AREA)	10%	8.7	9.9	9.5	9.2	8.0	9.5	9.8	9.6	9.9	9.1	8.9	8.5	9.9	10.0	6.4	2.7	1.7
MINIMUM FLOOR AREA	1,200 SQ.FT.	4,000 SQ.FT.	4,000 SQ.FT.	4,000 SQ.FT.	4,000 SQ.FT.	4,000 SQ.FT.	4,000 SQ.FT.	4,000 SQ.FT.	4,000 SQ.FT.	4,000 SQ.FT.	4,000 SQ.FT.	4,000 SQ.FT.	4,000 SQ.FT.	4,000 SQ.FT.	4,000 SQ.FT.	4,000 SQ.FT.	4,000 SQ.FT.	3,311 SQ.FT.
OPEN SPACE	1,200 SQ.FT.	39,816 SQ.FT.	35,308 SQ.FT.	37,085 SQ.FT.	38,565 SQ.FT.	44,959 SQ.FT.	36,563 SQ.FT.	34,541 SQ.FT.	35,003 SQ.FT.	35,195 SQ.FT.	38,227 SQ.FT.	38,475 SQ.FT.	41,654 SQ.FT.	34,829 SQ.FT.	34,198 SQ.FT.	57,250 SQ.FT.	143,507 SQ.FT.	284,630 SQ.FT.

SUBDIVISION CONFORMANCE CHART

ZONING DISTRICT: R-40 (SINGLE FAMILY RESIDENTIAL)
(SUBDIVISION REGULATIONS §A227-24)

CATEGORY	REQUIRED	PROVIDED
MINIMUM R.O.W. WIDTH LOCAL STREET (FT.)	50	50
MINIMUM PAVEMENT WIDTH LOCAL STREET (FT.)	24	30
MAXIMUM GRADE LOCAL STREET (%)	10[1]	10.83
MINIMUM GRADE (%)	1	1.50
TURNAROUND DIAMETER R.O.W. (FT.) PAVEMENT MINIMUM (FT.)	100 85	100 85
MAXIMUM LENGTH OF CUL-DE-SAC PERMANENT DEAD END STREET 6 x MIN. LOT WIDTH 6 x 150 FT. = 900 FT.	900	541
MINIMUM CENTERLINE RADIUS OF CURVE-LOCAL STREET (FT.)	250	250
MINIMUM RADIUS AT INTERSECTION R.O.W. (FT.) PAVEMENT (FT.)	20 30	20 30
MINIMUM TANGENT LENGTH LOCAL STREET (FT.)	100	131
SIGHT DISTANCE AT INTERSECT. (FT.)	75	75 (MIN.)

[1] GRADES UP TO FOURTEEN PERCENT (14%) MAY BE ALLOWED AT THE DISCRETION OF THE PLANNING BOARD FOR SHORT, STRAIGHT RUNS.

NOTE:
MAXIMUM HEIGHT OF WALLS SHOWN ON PLAN IS 6 FT.

* EXISTING WATERHOUSE LOT

NOT FOR CONSTRUCTION

SITE PLAN
EAST SIDE - CONVENTIONAL
PREPARED FOR
TACONIC TRACT DEVELOPMENTS, LLC
LOCATED IN THE
TOWN OF MOUNT PLEASANT
WESTCHESTER COUNTY, NEW YORK

50 0 25 50 100
SCALE: 1" = 50'

UNAUTHORIZED ALTERATIONS AND ADDITIONS TO THIS DRAWING IS A VIOLATION OF SECTION 7209 (2) OF THE NEW YORK STATE EDUCATION LAW.

NO.	DATE	REVISIONS

N.Y. STATE LIC. PROFESSIONAL ENGINEER

WSP • SELLS
Transportation & Infrastructure
555 Pleasantville Road • Briarcliff Manor, NY 10510 • 914.747.1120
www.wspsells.com

FILE NO. 050078 | DATE: AUGUST 2009
DRAWN BY: RTK & MAS | CHECKED BY: SKF

SHEET 4 OF 14

Drawing Path\Name: P:\050078\3_Drawings\1_Working\Submissions\2009\DEIS\050078-Conventional Plans.dwg Date Printed: Sep 10, 2009, 3:43pm
Xref's Attached: tacocab; xref Adjoiner Prop Lines; xref Village Line; xref Prop Lines and Bearings; xref Soils; xref Trees; xref Slopes Existing 30 Acre Parcel; xref LOD Slopes DEIS Conventional

P:\050078\3_Drawings\1_Working\Submissions\2009\DEIS\050078-Conventional Plans.dwg, Sh 4 Site East-Conv, 9/10/2009 3:43:25 PM, 1:2.7907

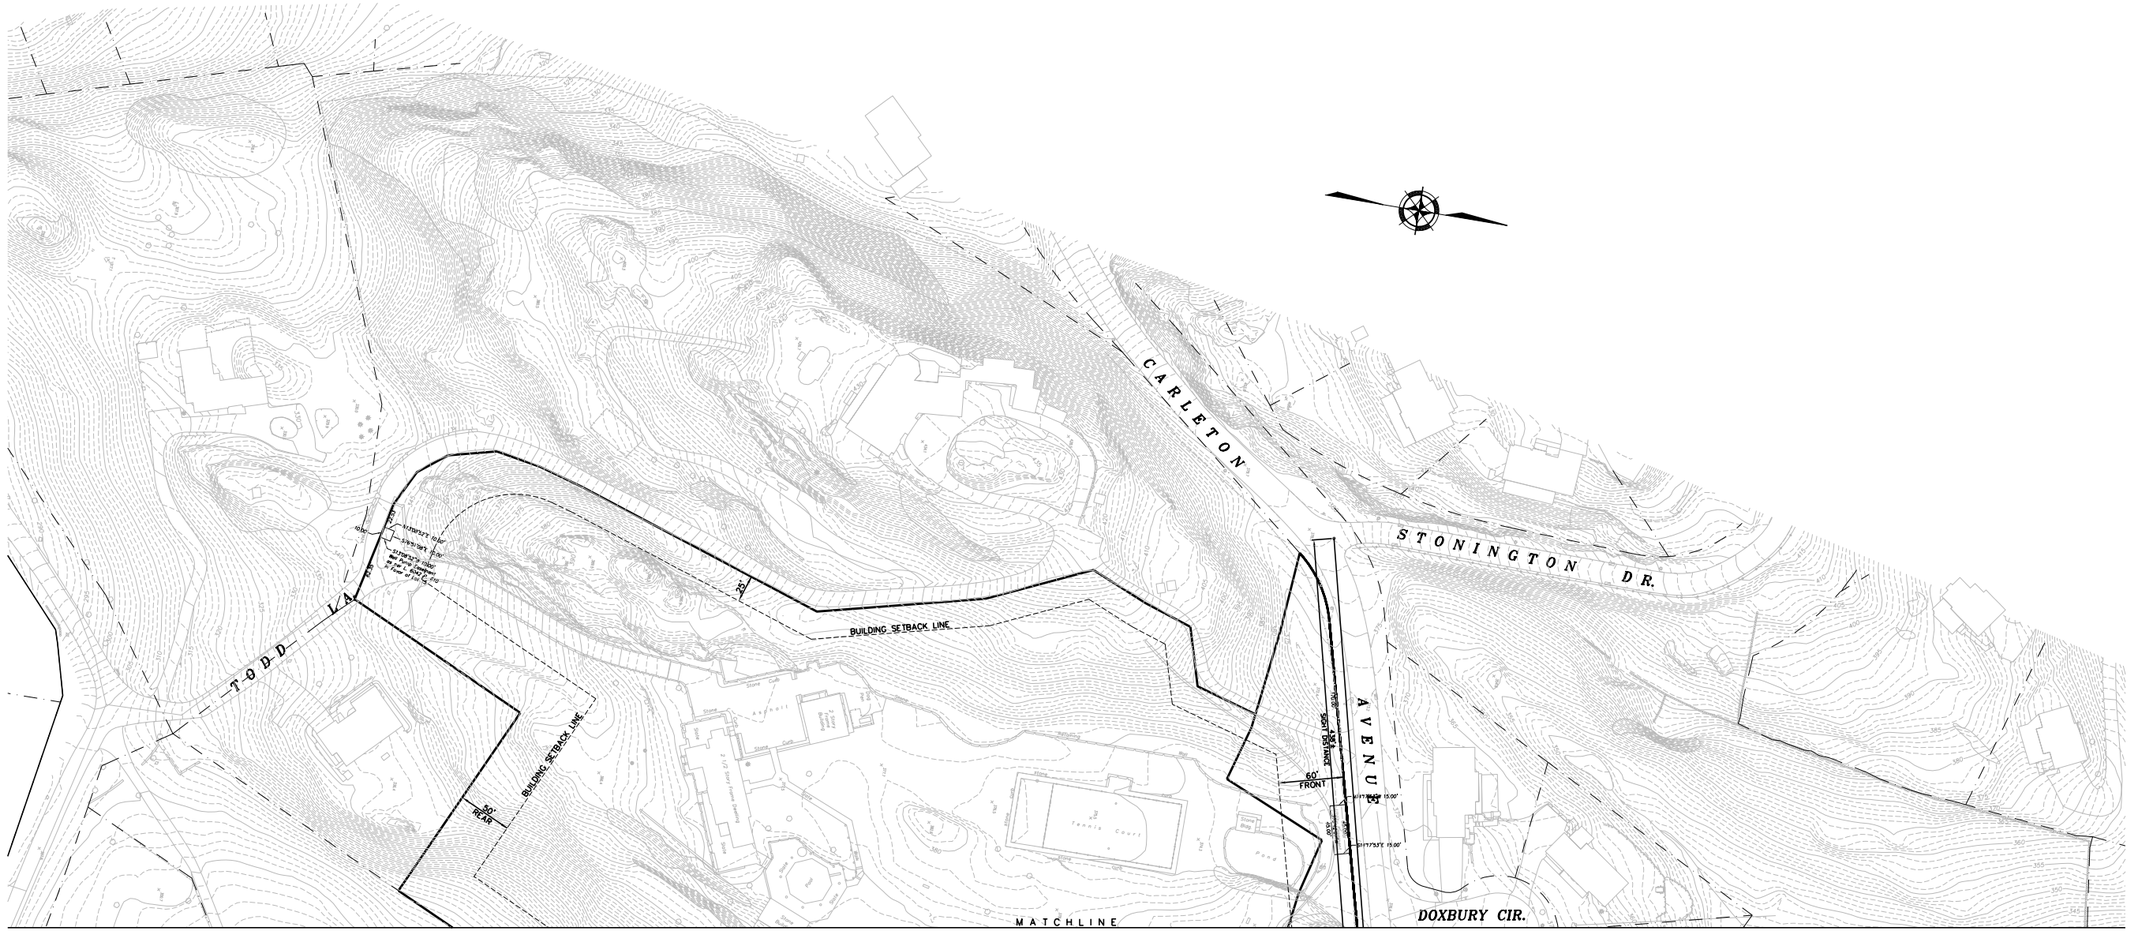

NOT FOR CONSTRUCTION

SITE PLAN
WEST SIDE - CONVENTIONAL
PREPARED FOR
TACONIC TRACT DEVELOPMENTS, LLC
LOCATED IN THE
TOWN OF MOUNT PLEASANT
WESTCHESTER COUNTY, NEW YORK

50 0 25 50 100
SCALE: 1" = 50'

UNAUTHORIZED ALTERATIONS AND ADDITIONS TO THIS DRAWING IS A VIOLATION OF SECTION 7209 (2) OF THE NEW YORK STATE EDUCATION LAW.

NO.	DATE	REVISIONS

WSP • SELLS
Transportation & Infrastructure
555 Pleasantville Road • Briarcliff Manor, NY 10510 • 914.747.1120
www.wspsells.com

FILE NO. 050078 | DATE: AUGUST 2009
DRAWN BY: RTK & MAS | CHECKED BY: SKF

N.Y. STATE LIC. PROFESSIONAL ENGINEER

SHEET
5 OF 14

P:\050078\3_Drawings\1_Working\Submissions\2009\DEIS\050078-Conventional Plans.dwg, Sh 5 Site West-Conv, 9/10/2009 3:43:49 PM, 1:2.7907

Drawing Path/Name: P:\050078\3_Drawings\1_Working\Submissions\2009\DEIS\050078-Conventional Plans.dwg Date Printed: Sep 10, 2009, 3:43pm
Xref's Attached: tacocad; xref Adjoiner Prop Lines; xref Village Line; xref Prop Lines and Bearings; xref Soils; xref Trees; xref Slopes Existing 30 Acre Parcel; xref LOD Slopes DEIS Conventional

NOT FOR CONSTRUCTION

GRADING, DRAINAGE & UTILITY PLAN
EAST SIDE - CONVENTIONAL
PREPARED FOR
TACONIC TRACT DEVELOPMENTS, LLC
LOCATED IN THE
TOWN OF MOUNT PLEASANT
WESTCHESTER COUNTY, NEW YORK

50 0 25 50 100
SCALE: 1" = 50'

UNAUTHORIZED ALTERATIONS AND ADDITIONS TO THIS DRAWING IS A VIOLATION OF SECTION 7209 (2) OF THE NEW YORK STATE EDUCATION LAW.

NO.	DATE	REVISIONS

WSP • SELLS
Transportation & Infrastructure
555 Pleasantville Road • Briarcliff Manor, NY 10510 • 914.747.1120
www.wspsells.com

FILE NO. 050078 | DATE: AUGUST 2009
DRAWN BY: RTK & MAS | CHECKED BY: SKF

N.Y. STATE LIC. PROFESSIONAL ENGINEER

SHEET 6 OF 14

Drawing Path\Name: P:\050078\3_Drawings\1_Working\Submissions\2009\DEIS\050078-Conventional Plans.dwg Date Printed: Sep 10, 2009, 3:44pm
Xref's Attached: tacocab; xref Adjoiner Prop Lines; xref Village Line; xref Prop Lines and Bearings; xref Soils; xref Trees; xref Slopes Existing 30 Acre Parcel; xref LOD Slopes DEIS Conventional
P:\050078\3_Drawings\1_Working\Submissions\2009\DEIS\050078-Conventional Plans.dwg, Sh 6 GDU East-Conv, 9/10/2009 3:44:06 PM, 1:2.7907

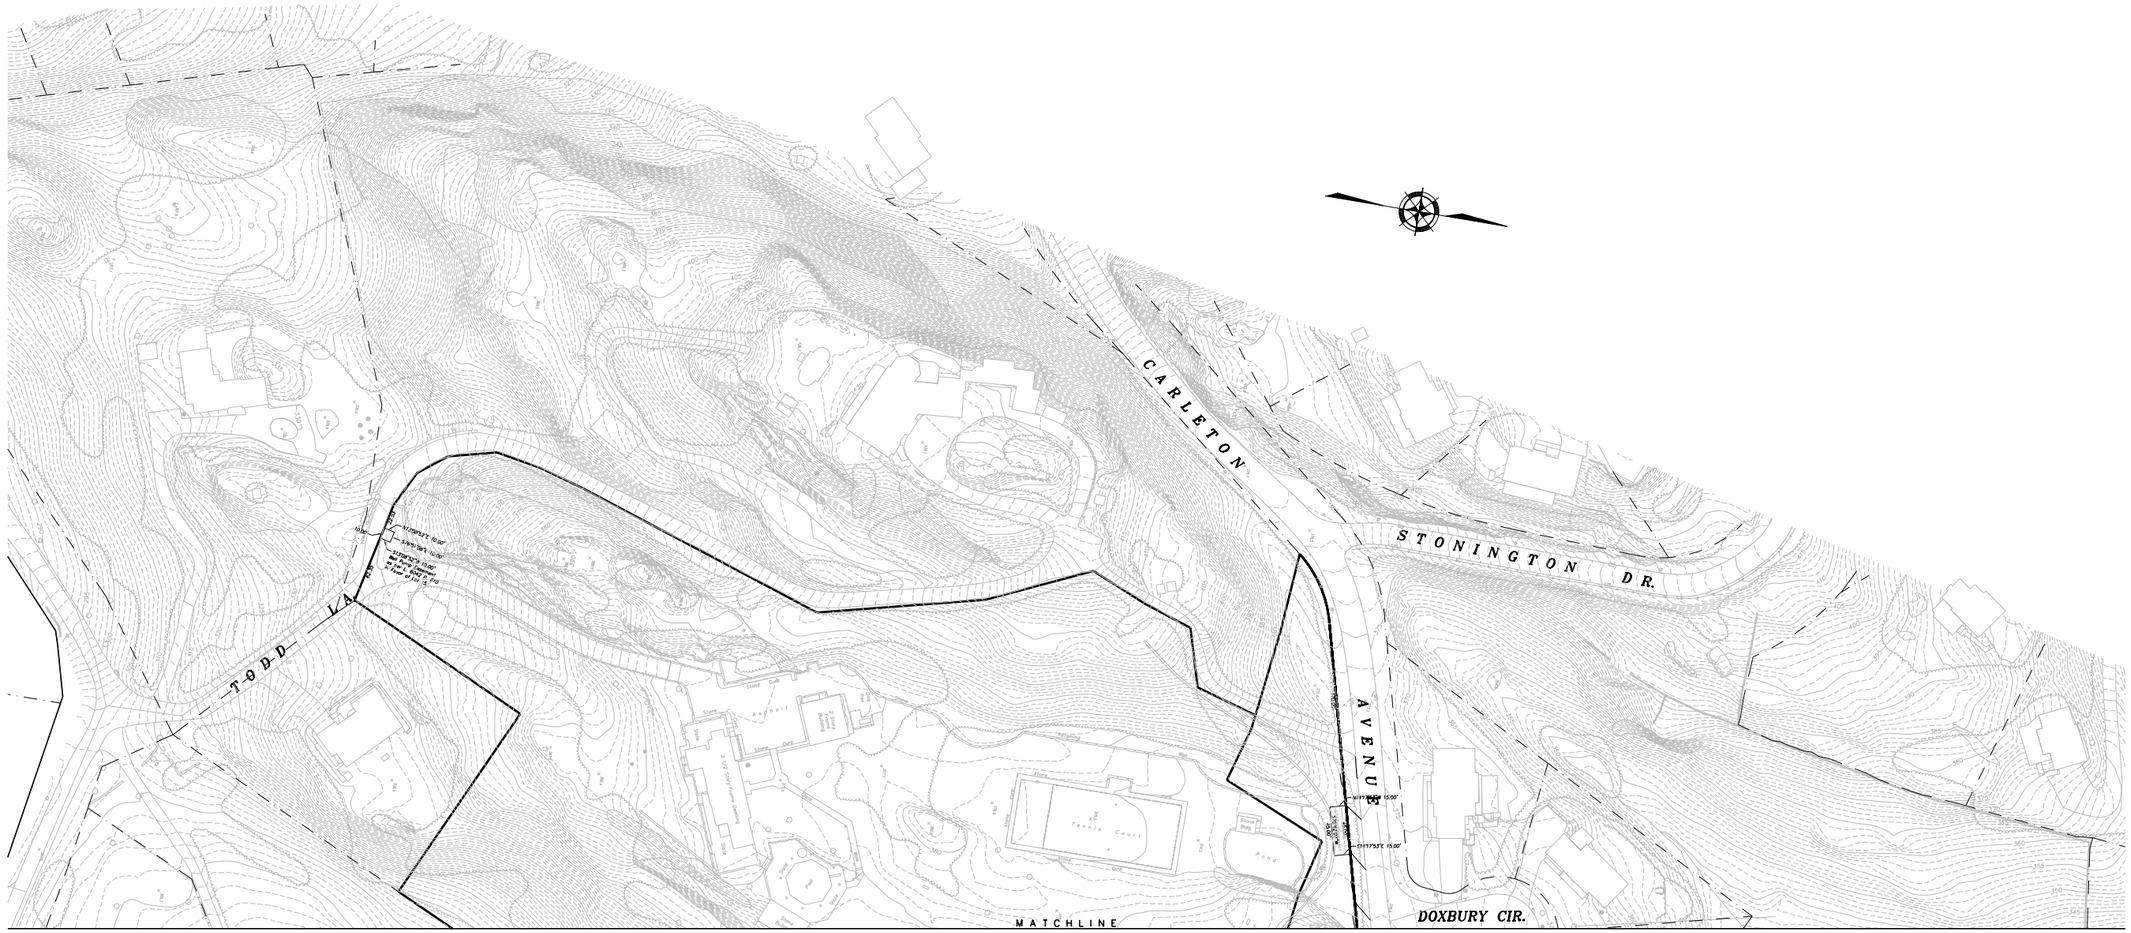

NOT FOR CONSTRUCTION

GRADING, DRAINAGE & UTILITY PLAN
WEST SIDE - CONVENTIONAL
PREPARED FOR
TACONIC TRACT DEVELOPMENTS, LLC
LOCATED IN THE
TOWN OF MOUNT PLEASANT
WESTCHESTER COUNTY, NEW YORK

50 0 25 50 100
SCALE: 1" = 50'

UNAUTHORIZED ALTERATIONS AND ADDITIONS TO THIS DRAWING IS A VIOLATION OF SECTION 7209 (2) OF THE NEW YORK STATE EDUCATION LAW.

NO.	DATE	REVISIONS

WSP • SELLS
Transportation & Infrastructure
555 Pleasantville Road • Briarcliff Manor, NY 10510 • 914.747.1120
www.wspsells.com

FILE NO. 050078	DATE: AUGUST 2009
DRAWN BY: RTK & MAS	CHECKED BY: SKF

N.Y. STATE LIC. PROFESSIONAL ENGINEER

SHEET 7 OF 14

Drawing Path/Name: P:\050078\3_Drawings\1_Working\Submissions\2009\DEIS\050078-Conventional Plans.dwg Date Printed: Sep 10, 2009, 3:44pm
Xref's Attached: tacocad; xref Adjoiner Prop Lines; xref Village Line; xref Prop Lines and Bearings; xref Soils; xref Trees; xref Slopes Existing 30 Acre Parcel; xref LOD Slopes DEIS Conventional

P:\050078\3_Drawings\1_Working\Submissions\2009\DEIS\050078-Conventional Plans.dwg, Sh 7 GDU West-Conv, 9/10/2009 3:44:36 PM, 1:2.7907

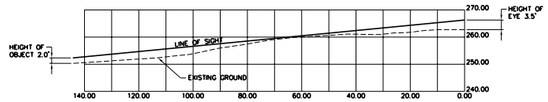

WASHBURN ROAD - SIGHT DISTANCE TO THE LEFT
SCALE: 1" = 20'

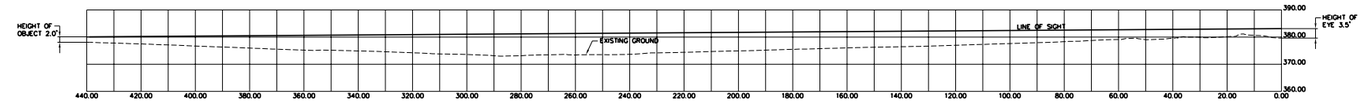

CARLETON ROAD - SIGHT DISTANCE TO THE LEFT
SCALE: 1" = 20'

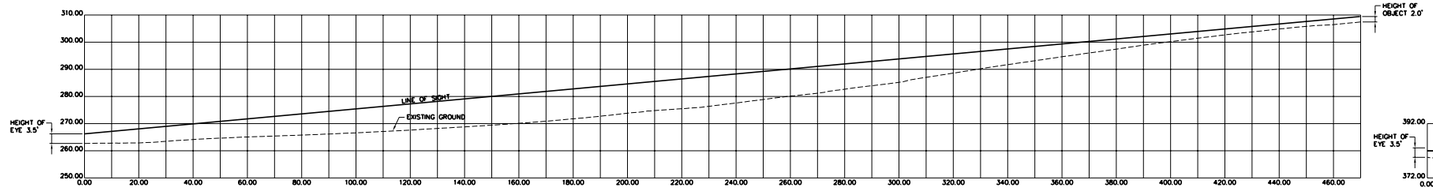

WASHBURN ROAD - SIGHT DISTANCE TO THE RIGHT
SCALE: 1" = 20'

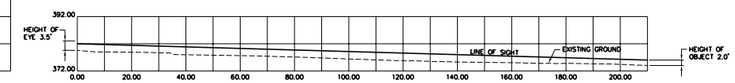

CARLETON ROAD - SIGHT DISTANCE TO THE RIGHT
SCALE: 1" = 20'

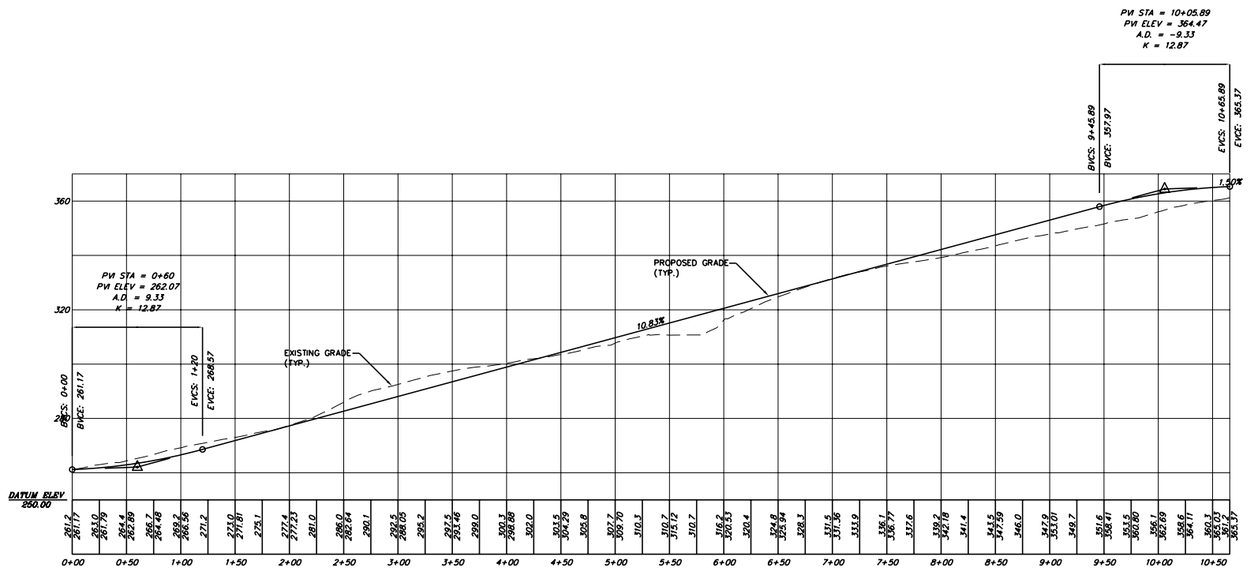

PROFILE OF ROAD A
HORIZ. SCALE 1" = 50'
VERT. SCALE: 1" = 20'

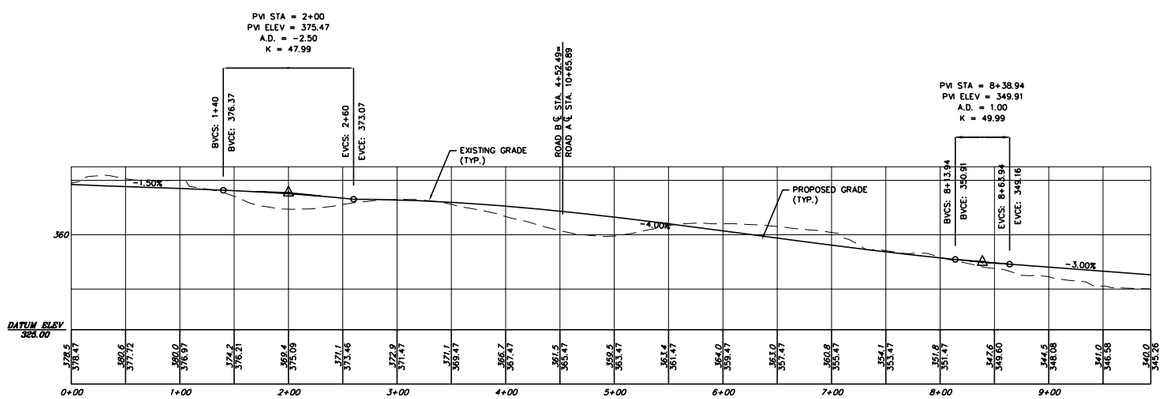

PROFILE OF ROAD B
HORIZ. SCALE 1" = 50'
VERT. SCALE: 1" = 20'

NOT FOR CONSTRUCTION

ROADWAY PROFILES
CONVENTIONAL LAYOUT
PREPARED FOR
TACONIC TRACT DEVELOPMENTS, LLC
LOCATED IN THE
TOWN OF MOUNT PLEASANT
WESTCHESTER COUNTY, NEW YORK

SCALES AS NOTED

UNAUTHORIZED ALTERATIONS AND ADDITIONS TO THIS DRAWING IS A VIOLATION OF SECTION 7209 (2) OF THE NEW YORK STATE EDUCATION LAW.

NO.	DATE	REVISIONS

WSP • SELLS
Transportation & Infrastructure
555 Pleasantville Road • Briarcliff Manor, NY 10510 • 914.747.1120
www.wspsells.com

FILE NO. 050078 | DATE: AUGUST 2009
DRAWN BY: RTK & MAS | CHECKED BY: SKF

N.Y. STATE LIC. PROFESSIONAL ENGINEER

SHEET 8 OF 14

Drawing Path/Name: P:\050078\3_Drawings\1_Working\Submissions\2009\08\9\050078-Conventional Profiles.dwg Date Printed: Sep 11, 2009, 10:10am
Xref's Attached:

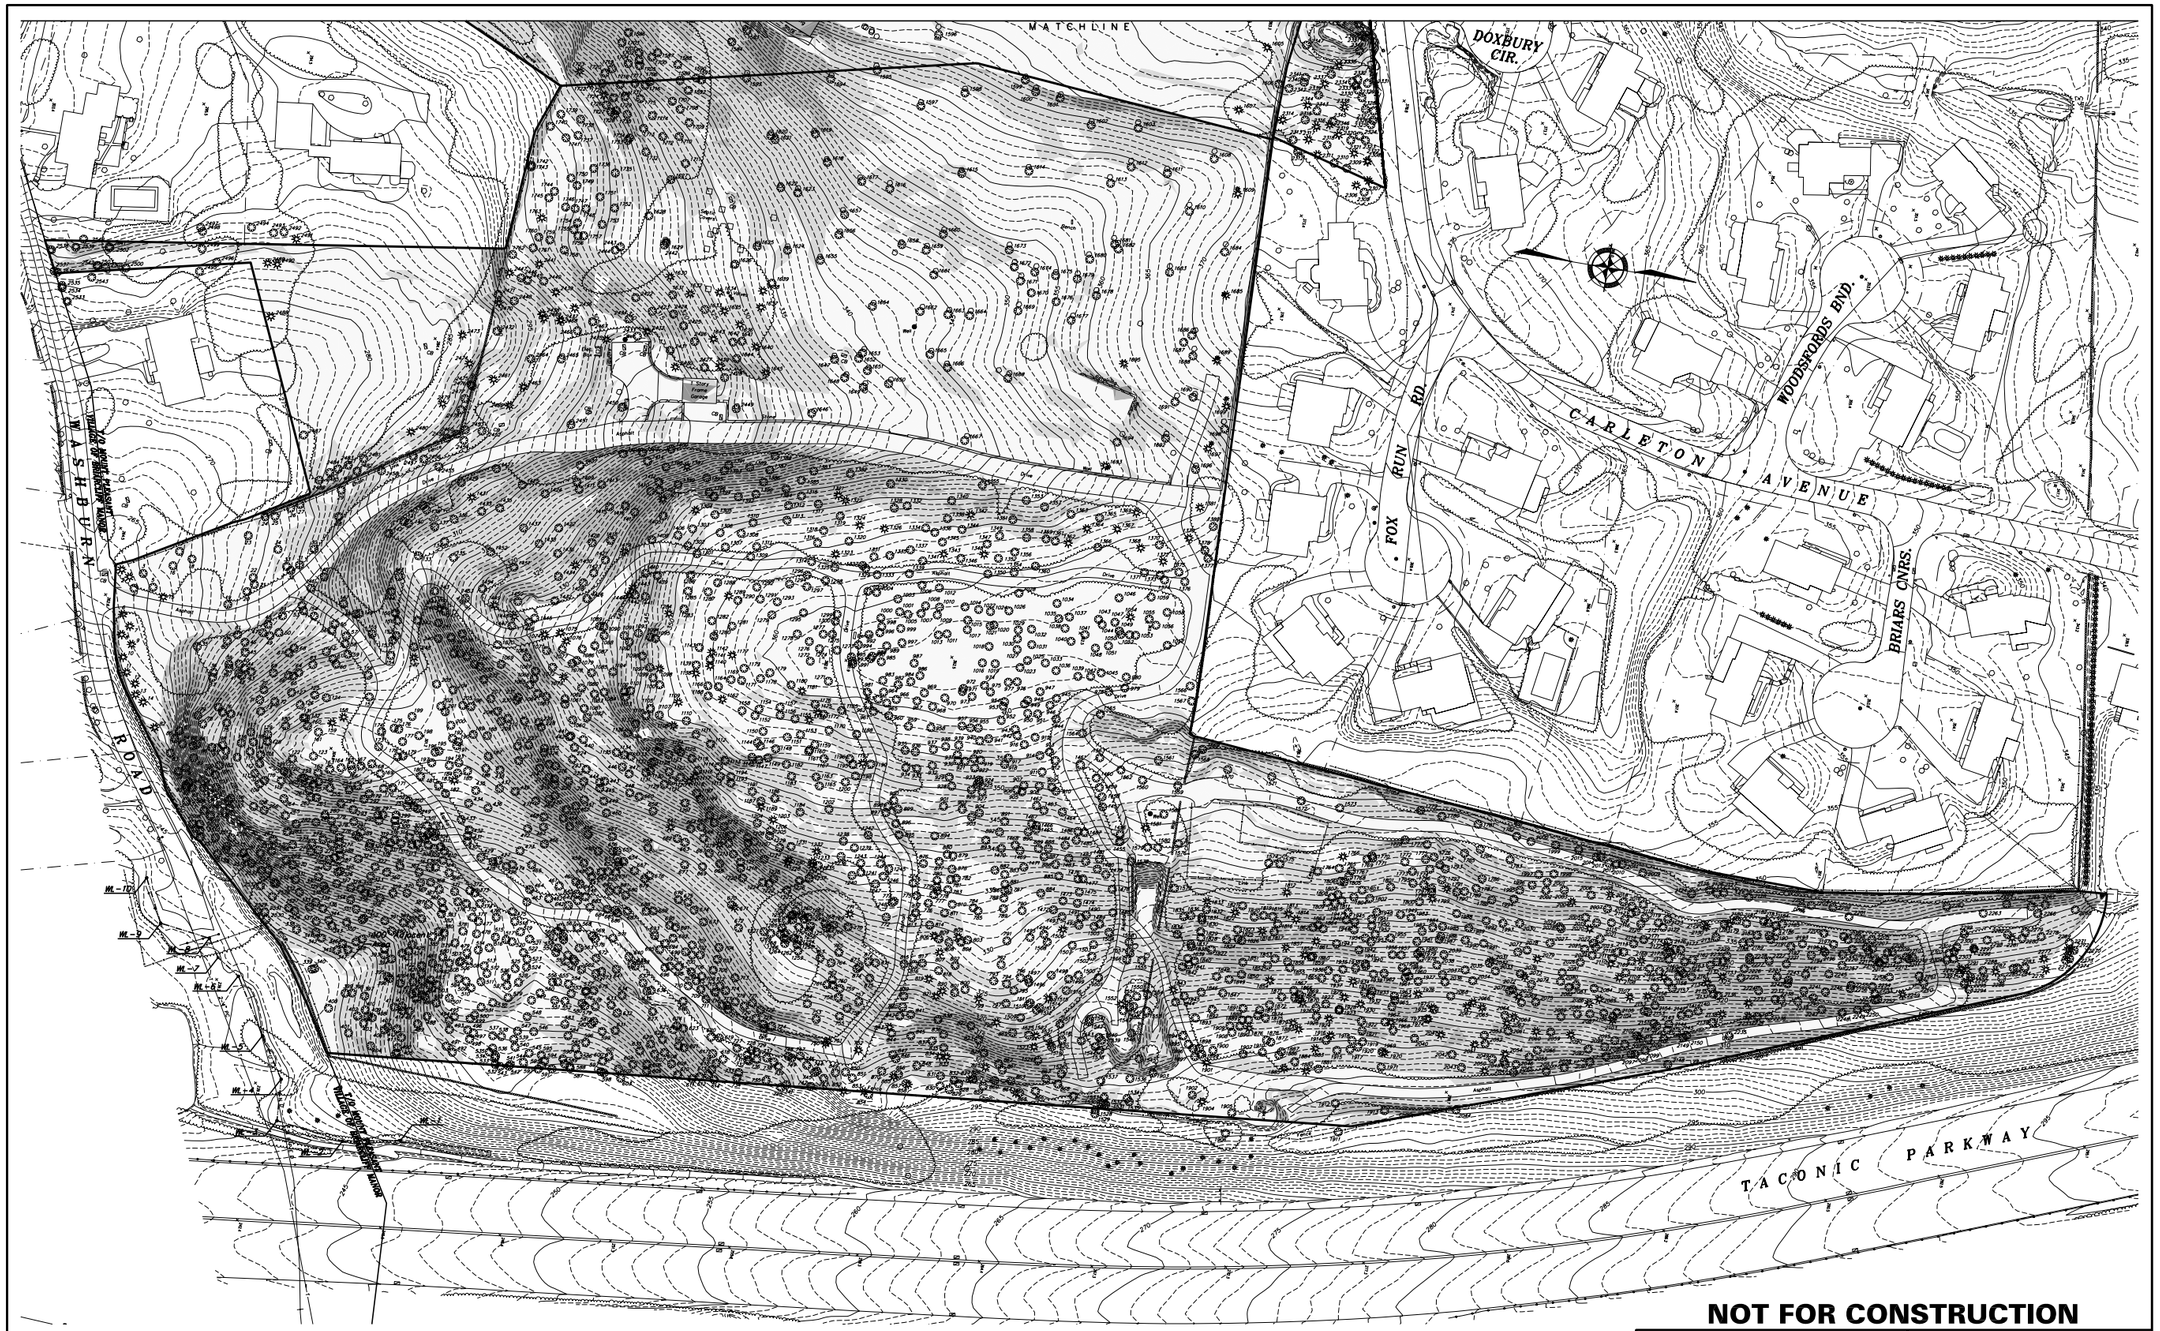

SLOPES LEGEND	SLOPE RANGES	AREA (ACRES)	PERCENTAGE OF OVERALL AREA
	0-15%	13.3	44%
	15-25%	9.0	30%
	25-35%	4.8	16%
	>35%	2.9	10%
TOTALS		30.0	100%

NOT FOR CONSTRUCTION

EXISTING STEEP SLOPES PLAN
EAST SIDE - CONVENTIONAL
PREPARED FOR
TACONIC TRACT DEVELOPMENTS, LLC
LOCATED IN THE
TOWN OF MOUNT PLEASANT
WESTCHESTER COUNTY, NEW YORK

50 0 25 50 100
SCALE: 1" = 50'

UNAUTHORIZED ALTERATIONS AND ADDITIONS TO THIS DRAWING IS A VIOLATION OF SECTION 7209 (2) OF THE NEW YORK STATE EDUCATION LAW.

NO.	DATE	REVISIONS

WSP • SELLS
Transportation & Infrastructure
555 Pleasantville Road • Briarcliff Manor, NY 10510 • 914.747.1120
www.wspsells.com

FILE NO. 050078 | DATE: AUGUST 2009
DRAWN BY: RTK & MAS | CHECKED BY: SKF

N.Y. STATE LIC. PROFESSIONAL ENGINEER

SHEET 9 OF 14

Drawing Path\Name: P:\050078\3_Drawings\1_Working\Submissions\2009\DEIS\050078-Conventional Plans.dwg Date Printed: Sep 10, 2009, 3:45pm
Xref's Attached: tacocadj; xref Adjoiner Prop Lines; xref Village Line; xref Prop Lines and Bearings; xref Soils; xref Trees; xref Slopes Existing 30 Acre Parcel; xref LOD Slopes DEIS Conventional

P:\050078\3_Drawings\1_Working\Submissions\2009\DEIS\050078-Conventional Plans.dwg, Sh 9 Slopes East, 9/10/2009 3:44:55 PM, 1:2.7907

P:\050078\3_Drawings\1_Working\Submissions\2009\DEIS\050078-Conventional Plans.dwg, Sh 10 Slopes West, 9/10/2009 3:45:35 PM, 1:2.7907

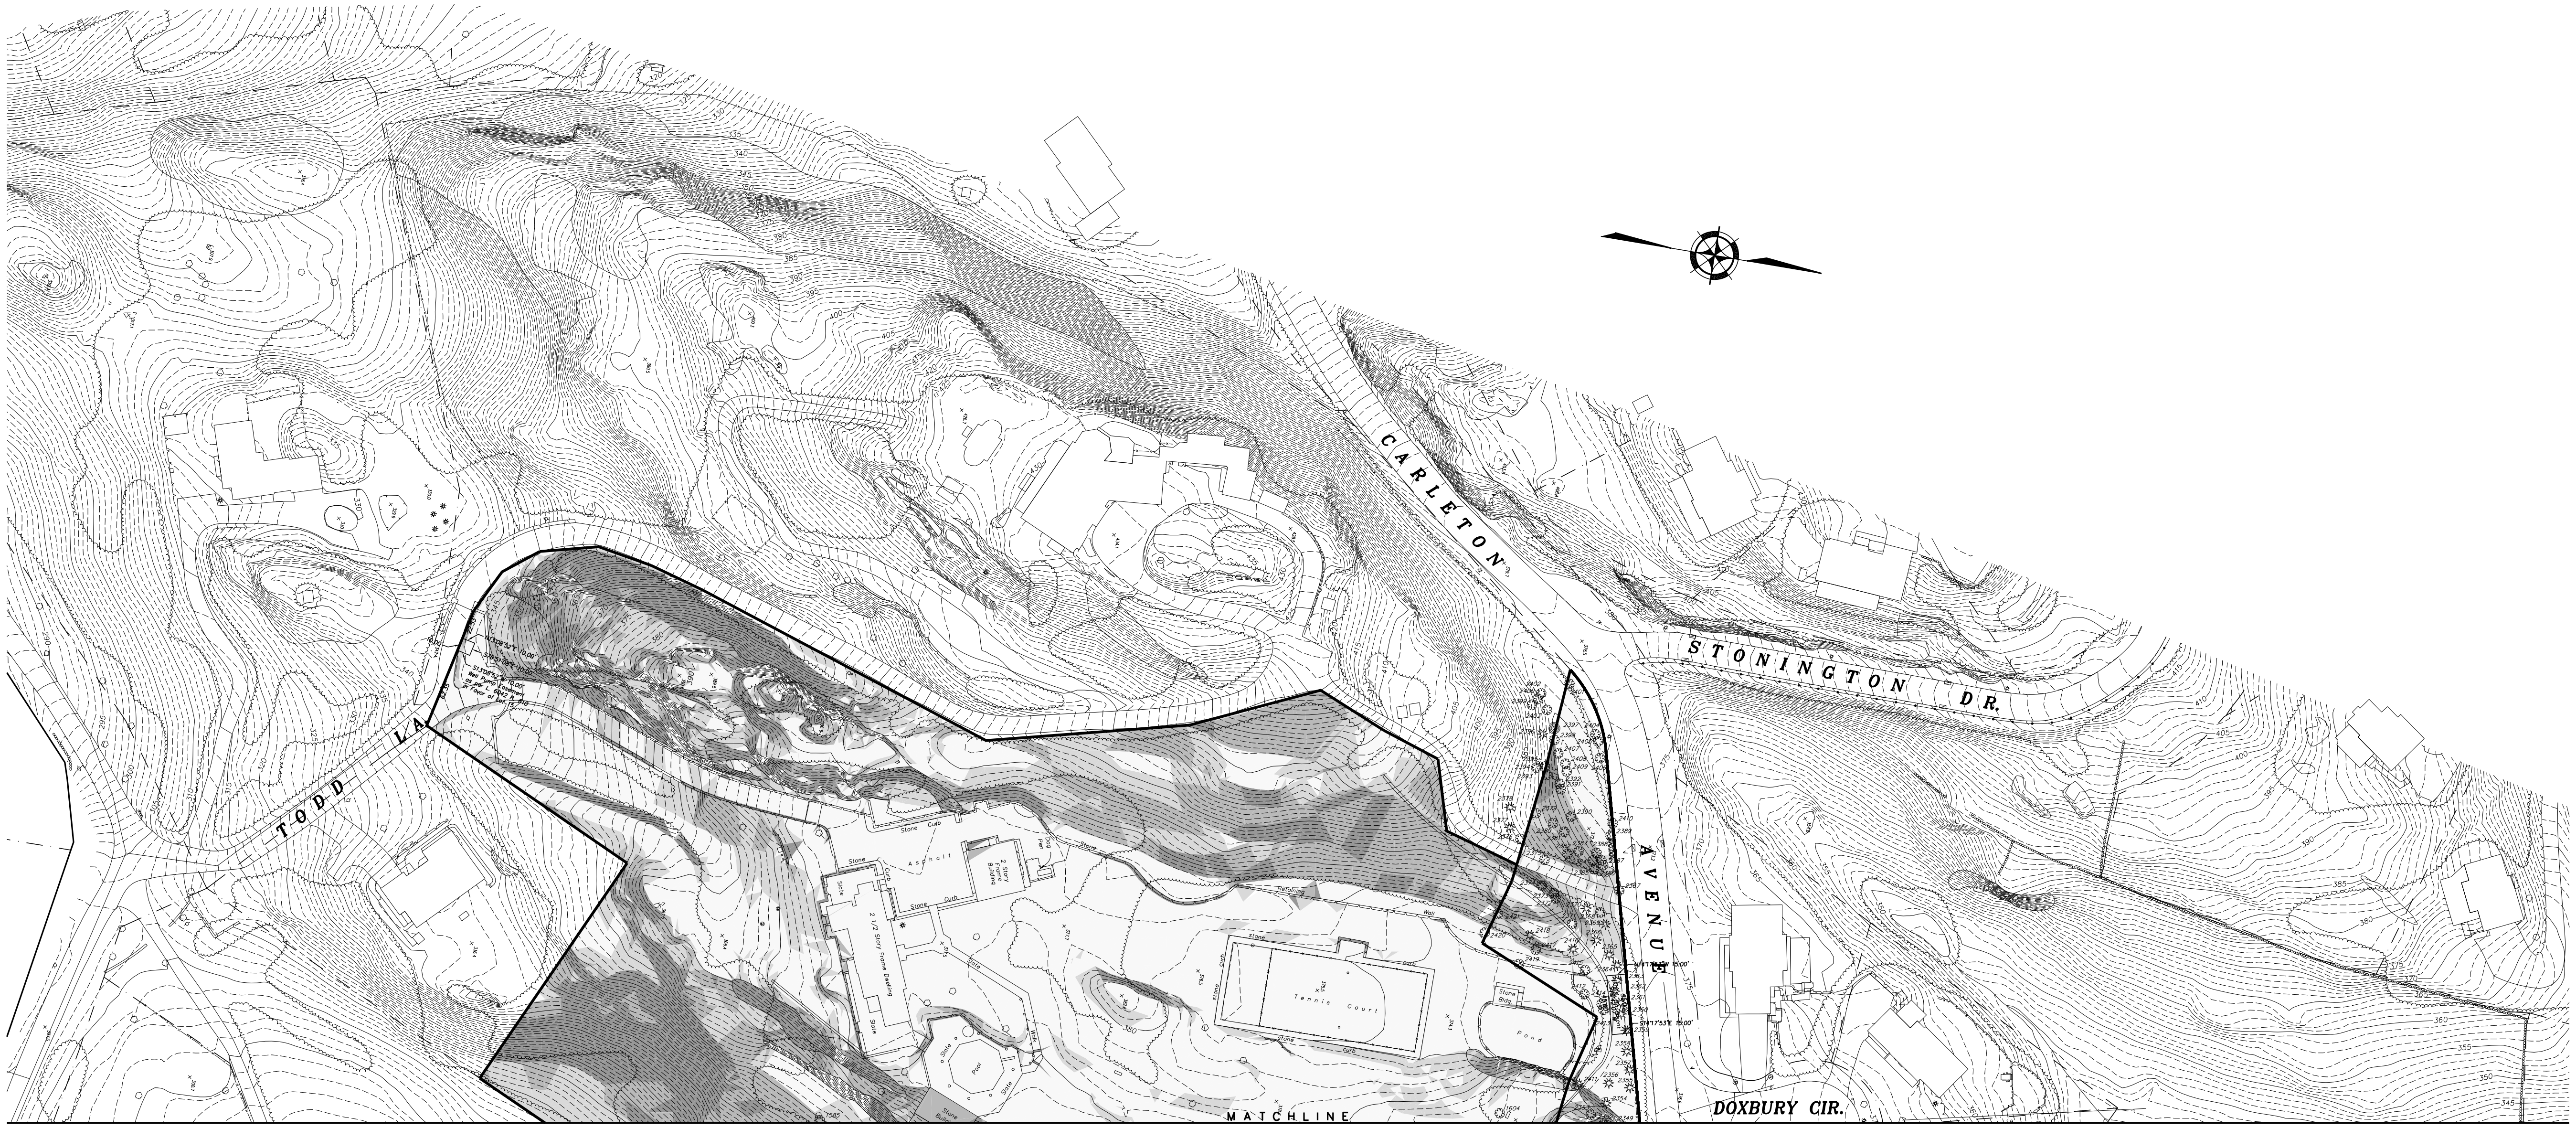

NOT FOR CONSTRUCTION

EXISTING STEEP SLOPES PLAN
WEST SIDE - CONVENTIONAL
PREPARED FOR
TACONIC TRACT DEVELOPMENTS, LLC
LOCATED IN THE
TOWN OF MOUNT PLEASANT
WESTCHESTER COUNTY, NEW YORK

50 0 25 50 100
SCALE: 1" = 50'

UNAUTHORIZED ALTERATIONS AND ADDITIONS TO THIS DRAWING IS A VIOLATION OF SECTION 7209 (2) OF THE NEW YORK STATE EDUCATION LAW.

NO.	DATE	REVISIONS

WSP • SELLS
Transportation & Infrastructure
555 Pleasantville Road • Briarcliff Manor, NY 10510 • 914.747.1120
www.wspsells.com

FILE NO. 050078	DATE: AUGUST 2009
DRAWN BY: RTK & MAS	CHECKED BY: SKF

N.Y. STATE LIC. PROFESSIONAL ENGINEER

SHEET
10 OF 14

Drawing Path\Name: P:\050078\3_Drawings\1_Working\Submissions\2009\DEIS\050078-Conventional Plans.dwg Date Printed: Sep 10, 2009, 3:45pm
Xref's Attached: tacocad; xref Adjoiner Prop Lines; xref Village Line; xref Prop Lines and Bearings; xref Soils; xref Trees; xref Slopes Existing 30 Acre Parcel; xref LOD Slopes DEIS Conventional

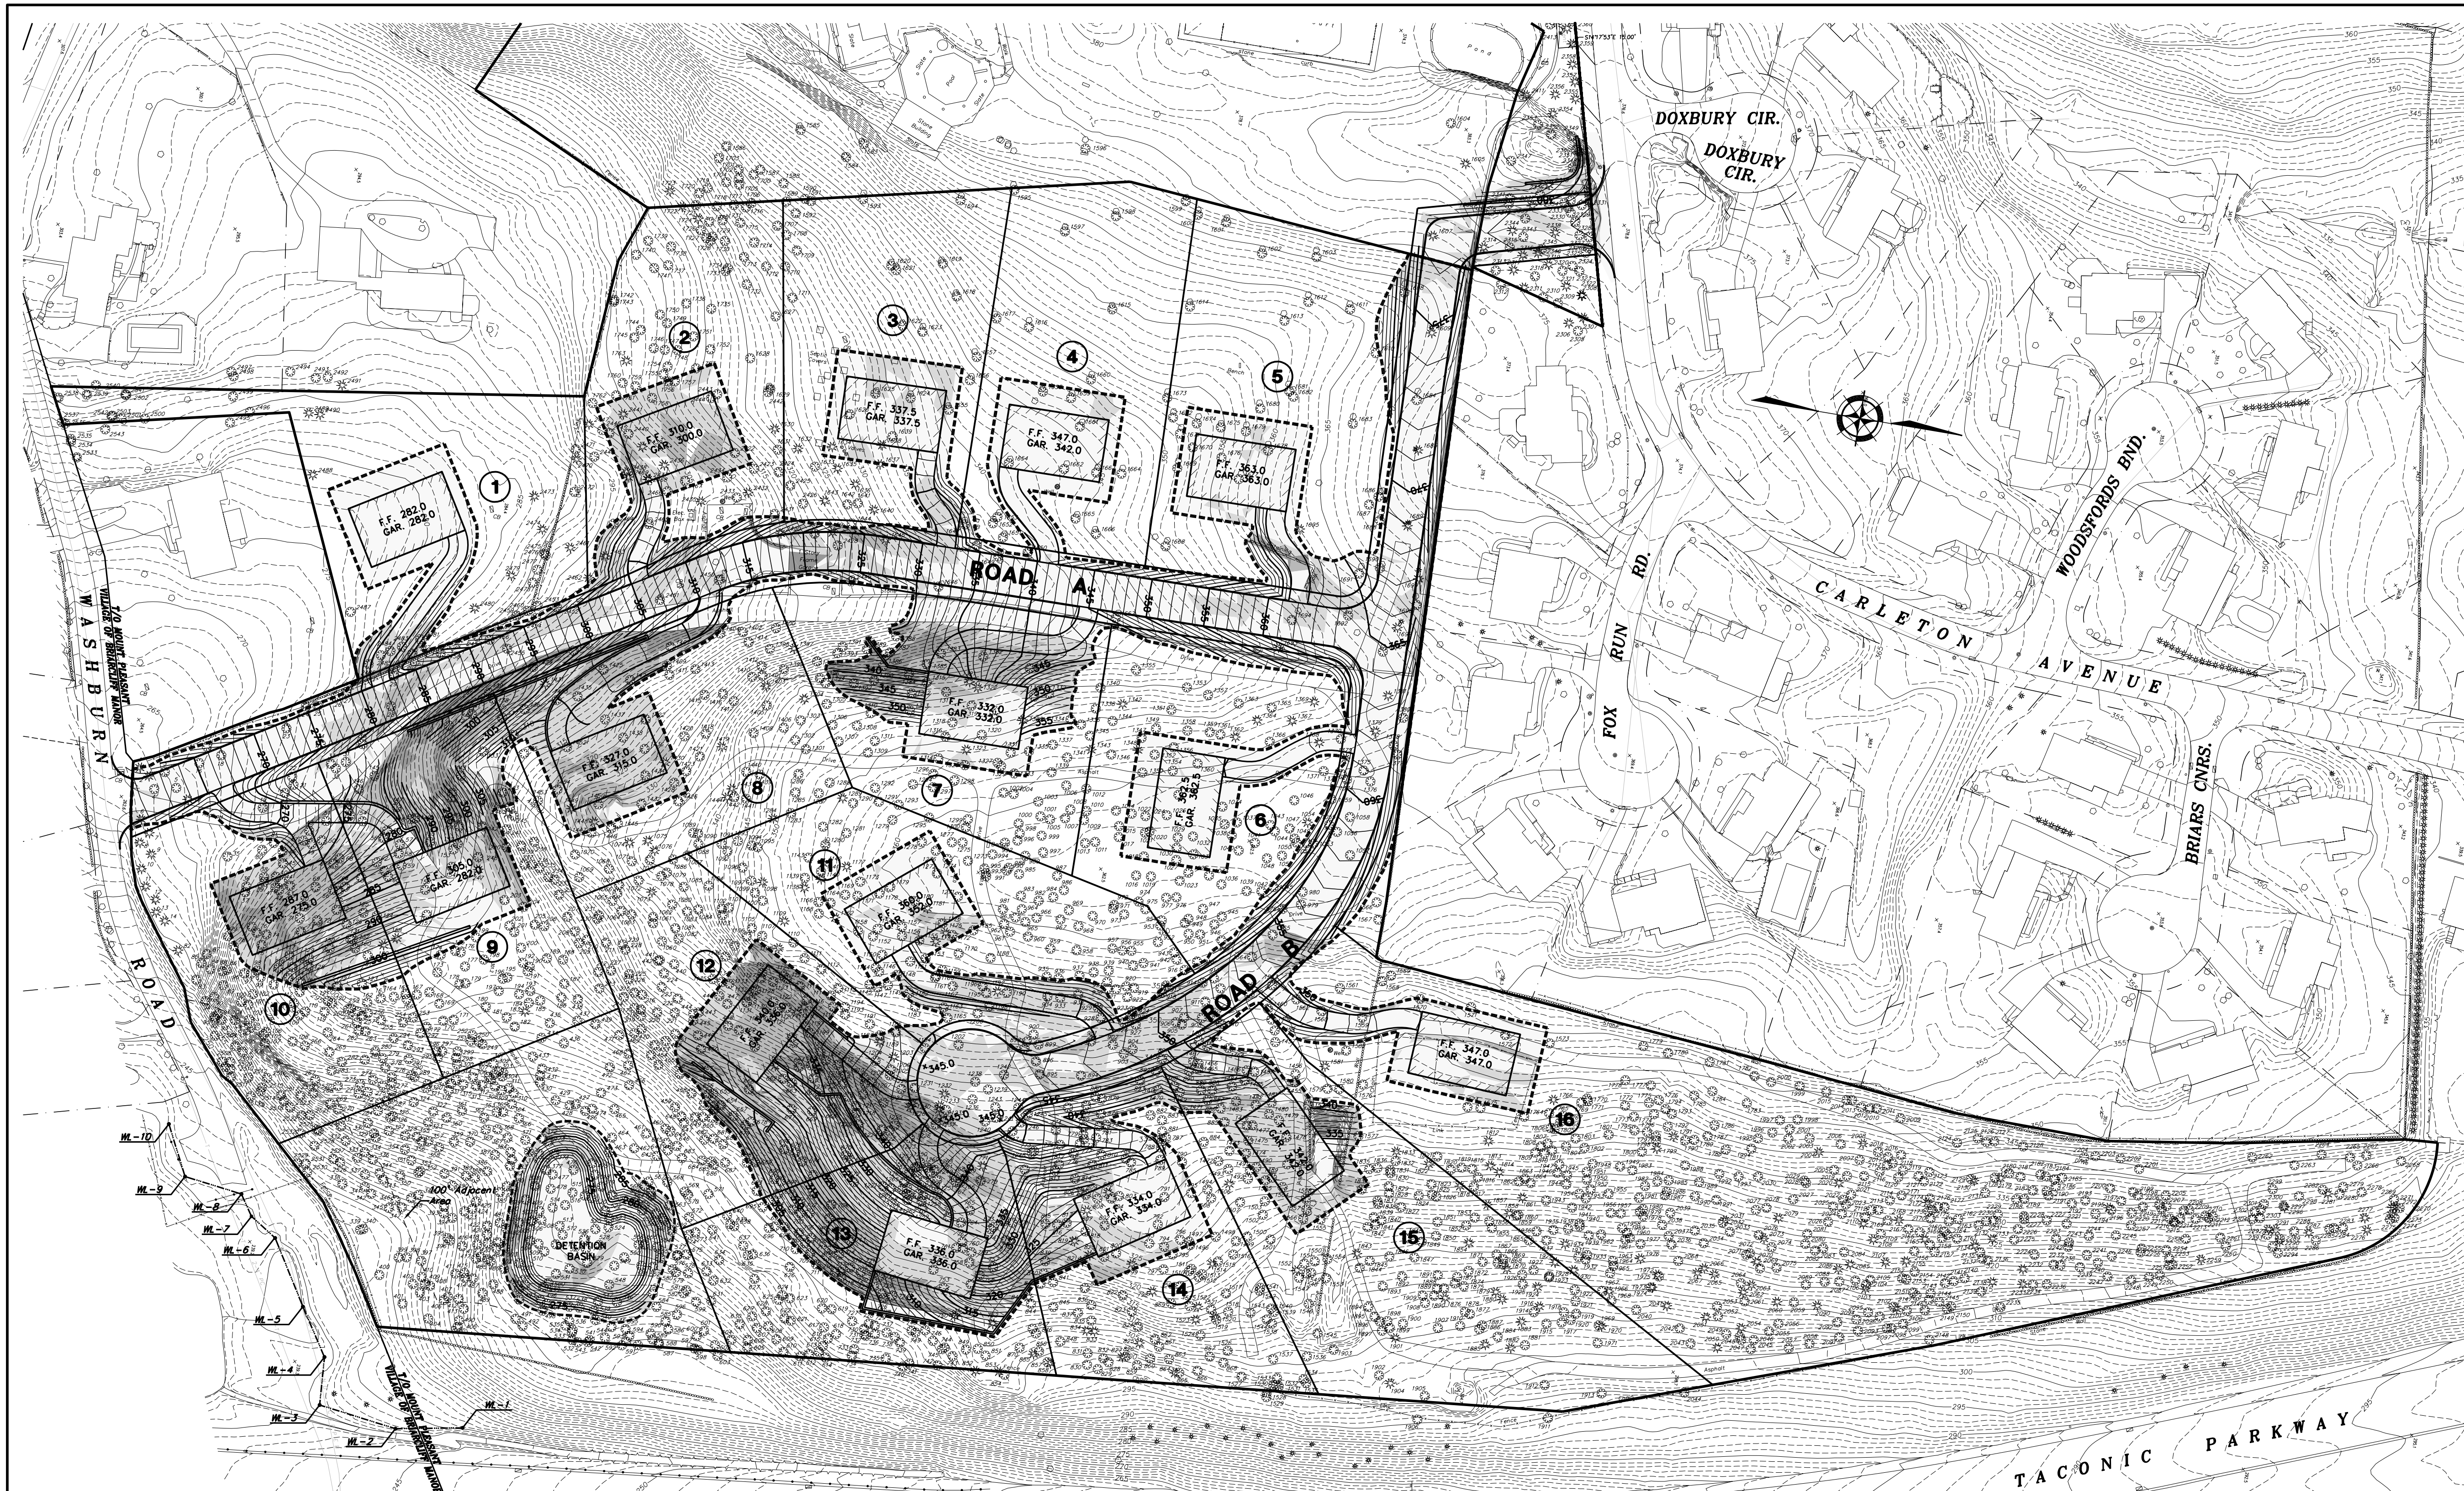

NOT FOR CONSTRUCTION

SLOPES LEGEND	SLOPE RANGES	AREA (ACRES)
	0-15%	4.19
	15-25%	2.61
	25-35%	1.09
	>35%	0.43
TOTALS		8.32

STEEP SLOPES PLAN
CONVENTIONAL LAYOUT
PREPARED FOR
TACONIC TRACT DEVELOPMENTS, LLC
LOCATED IN THE
TOWN OF MOUNT PLEASANT
WESTCHESTER COUNTY, NEW YORK

50 0 25 50 100
SCALE: 1" = 50'

UNAUTHORIZED ALTERATIONS AND ADDITIONS TO THIS DRAWING IS A VIOLATION OF SECTION 7209 (2) OF THE NEW YORK STATE EDUCATION LAW.

NO.	DATE	REVISIONS

WSP • SELLS
Transportation & Infrastructure
555 Pleasantville Road • Briarcliff Manor, NY 10510 • 914.747.1120
www.wspsells.com

FILE NO. 050078	DATE: AUGUST 2009
DRAWN BY: RTK & MAS	CHECKED BY: SKF

N.Y. STATE LIC. PROFESSIONAL ENGINEER

SHEET 11 OF 14

Drawing Path\Name: P:\050078\3_Drawings\1_Working\Submissions\2009\DEIS\050078-Conventional Plans.dwg Date Printed: Sep 11, 2009, 7:43am
Xref's Attached: tacocad; xref Adjoiner Prop Lines; xref Village Line; xref Prop Lines and Bearings; xref Soils; xref Trees; xref Slopes Existing 30 Acre Parcel; xref LOD Slopes DEIS Conventional

NOT FOR CONSTRUCTION

TREE PLAN
EAST SIDE - CONVENTIONAL
PREPARED FOR
TACONIC TRACT DEVELOPMENTS, LLC
LOCATED IN THE
TOWN OF MOUNT PLEASANT
WESTCHESTER COUNTY, NEW YORK

50 0 25 50 100
SCALE: 1" = 50'

UNAUTHORIZED ALTERATIONS AND ADDITIONS TO THIS DRAWING IS A VIOLATION OF SECTION 7209 (2) OF THE NEW YORK STATE EDUCATION LAW.

NO.	DATE	REVISIONS

WSP • SELLS
Transportation & Infrastructure
555 Pleasantville Road • Briarcliff Manor, NY 10510 • 914.747.1120
www.wspsells.com

FILE NO. 050078	DATE: AUGUST 2009
DRAWN BY: RTK & MAS	CHECKED BY: SKF

N.Y. STATE LIC. PROFESSIONAL ENGINEER

SHEET 12 OF 14

P:\050078\3_Drawings\1_Working\Submissions\2009\DEIS\050078-Conventional Plans.dwg, Sh 12 Tree Plan - East Side, 9/10/2009 3:46:47 PM, 1:2.7907
Drawing Path/Name: P:\050078\3_Drawings\1_Working\Submissions\2009\DEIS\050078-Conventional Plans.dwg Date Printed: Sep 10, 2009, 3:43pm
Xref's Attached: tacocap; xref Adjoiner Prop Lines; xref Village Line; xref Prop Lines and Bearings; xref Soils; xref Trees; xref Slopes Existing 30 Acre Parcel; xref LOD Slopes DEIS Conventional

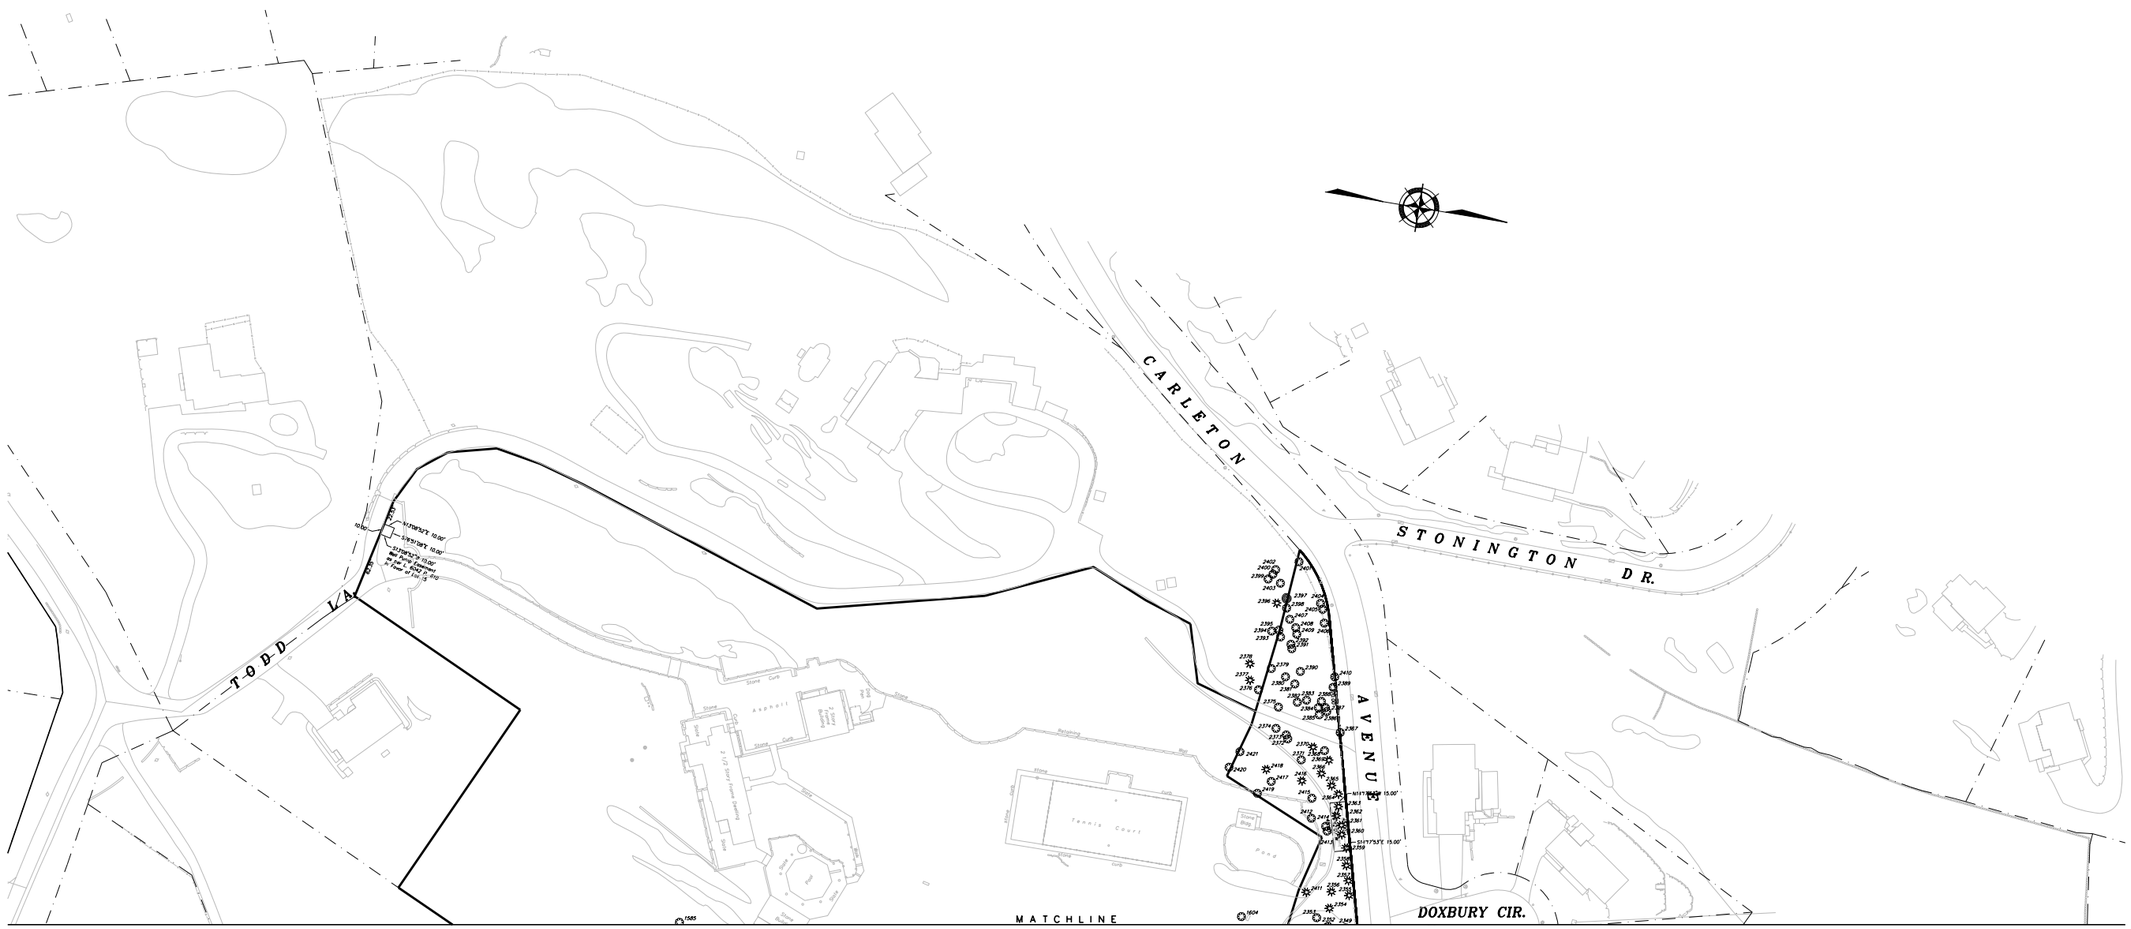

NOT FOR CONSTRUCTION

TREE PLAN
WEST SIDE - CONVENTIONAL
PREPARED FOR
TACONIC TRACT DEVELOPMENTS, LLC
LOCATED IN THE
TOWN OF MOUNT PLEASANT
WESTCHESTER COUNTY, NEW YORK

50 0 25 50 100
SCALE: 1" = 50'

UNAUTHORIZED ALTERATIONS AND ADDITIONS TO THIS DRAWING IS A VIOLATION OF SECTION 7209 (2) OF THE NEW YORK STATE EDUCATION LAW.

NO.	DATE	REVISIONS

WSP • SELLS
Transportation & Infrastructure
555 Pleasantville Road • Briarcliff Manor, NY 10510 • 914.747.1120
www.wspsells.com

FILE NO. 050078 | DATE: AUGUST 2009
DRAWN BY: RTK & MAS | CHECKED BY: SKF

N.Y. STATE LIC. PROFESSIONAL ENGINEER

SHEET 13 OF 14

Drawing Path/Name: P:\050078\3_Drawings\1_Working\Submissions\2009\DEIS\050078-Conventional Plans.dwg Date Printed: Sep 10, 2009, 3:47pm
Xref's Attached: tacocab; xref Adjoiner Prop Lines; xref Village Line; xref Prop Lines and Bearings; xref Soils; xref Trees; xref Slopes Existing 30 Acre Parcel; xref LOD Slopes DEIS Conventional

P:\050078\3_Drawings\1_Working\Submissions\2009\DEIS\050078-Conventional Plans.dwg, Sh 13 Tree Plan - West Side, 9/10/2009 3:47:22 PM, 1:2.7907

NO.	SIZE (INCHES)	TYPE	COND.	ASSESSMENT
1	12	SPRUCE		To be Removed
2	6	SPRUCE		To be Removed
3	48	MAPLE		To be Removed
4	12	SPRUCE		To be Removed
5	12	SPRUCE		To be Removed
6	16	WHITE PINE		To be Removed
7	16	WHITE PINE		To Remain
8	16	WHITE PINE		To Remain
9	18	SPRUCE		To Remain
10	14	SPRUCE		To Remain
11	14	WHITE PINE		To Remain
12	14	WHITE PINE		To Remain
13	10	WHITE PINE		To Remain
14	8	TWIN SPRUCE		To Remain
15	14	SPRUCE		To be Removed
16	38	MAPLE		To be Removed
17	26	LOCUST		To be Removed
18	16	LOCUST		To be Removed
19	40	LOCUST		To be Removed
20	20	MAPLE		To be Removed
21	10	OAK		To be Removed
22	18	OAK		To be Removed
23	16	LOCUST		To be Removed
24	16	LOCUST		To be Removed
25	22	OAK		To be Removed
26	22	LOCUST		To be Removed
27	28	OAK		To be Removed
28	30	MAPLE CLUMP		To be Removed
29	18	MAPLE		To be Removed
30	10	ASH		To be Removed
31	14	ASH		To be Removed
32	18	ASH		To be Removed
33	12	ASH		To be Removed
34	30	LOCUST		To be Removed
35	20	UNKNOWN	DEAD	To Remain
36	28	MAPLE		To be Removed
37	16	MAPLE		To be Removed
38	22	MAPLE		To be Removed
39	18	OAK		To be Removed
40	12	MAPLE		To be Removed
41	6	MAPLE		To be Removed
42	16	MAPLE		To be Removed
43	10	UNKNOWN	DEAD	To be Removed
44	6	MAPLE		To be Removed
45	8	ASH		To be Removed
46	4	LOCUST		To be Removed
47	8	ASH		To be Removed
48	20	LOCUST		To be Removed
49	14	ASH	DEAD	To be Removed
50	18	LOCUST	DEAD	To be Removed
51	16	LINDEN		To be Removed
52	18	MAPLE		To be Removed
53	8	MAPLE		To be Removed
54	24	MAPLE		To be Removed
55	24	OAK		To be Removed
56	20	OAK		To be Removed
57	14	MAPLE		To be Removed
58	26	MAPLE		To be Removed
59	18	MAPLE		To be Removed
60	16	UNKNOWN	DEAD	To be Removed
61	16	MAPLE		To be Removed
62	16	MAPLE		To be Removed
63	6	TWIN OAK		To be Removed
64	22	OAK		To be Removed
65	10	OAK		To be Removed
66	12	LOCUST		To be Removed
67	6	OAK		To be Removed
68	10	TULIP		To be Removed
69	8	TULIP		To be Removed
70	26	OAK		To be Removed
71	20	TULIP		To be Removed
72	12	ASH		To be Removed
73	18	OAK		To be Removed
74	6	TULIP		To be Removed
75	8	MAPLE		To be Removed
76	24	BLACK CHERRY		To be Removed
77	16	LOCUST		To be Removed
78	6	LINDEN		To be Removed
79	14	BLACK CHERRY		To be Removed
80	16	OAK		To Remain
81	24	MAPLE		To be Removed
82	8	SPRUCE		To Remain
83	12	LOCUST		To Remain
84	36	LOCUST	DEAD	To Remain
85	26	OAK		To Remain
86	6	ASH		To Remain
87	8	ASH		To Remain
88	4	MAPLE		To Remain
89	8	MAPLE		To Remain
90	24	LOCUST		To Remain
91	4	OAK		To Remain
92	8	MAPLE		To Remain
93	4	MAPLE		To Remain
94	14	OAK		To Remain
95	6	ASH		To Remain
96	4	TWIN TULIP		To Remain
97	8	ASH		To Remain
98	6	OAK		To be Removed
99	10	TULIP		To Remain
100	24	OAK		To Remain
101	6	OAK		To Remain
102	10	TULIP		To Remain
103	6	ASH		To Remain
104	4	MAPLE		To Remain
105	22	OAK		To Remain
106	20	OAK		To Remain
107	8	TWIN MAPLE		To Remain
108	6	ASH		To Remain
109	4	OAK		To Remain
110	12	OAK		To Remain
111	14	OAK		To Remain
112	10	OAK		To Remain
113	8	OAK		To be Removed
114	14	BLACK CHERRY		To be Removed
115	8	OAK		To be Removed
116	14	BLACK CHERRY		To be Removed
117	8	TWIN OAK		To be Removed
118	14	SHAG HICKORY		To be Removed
119	8	OAK		To Remain
120	6	TULIP		To Remain
121	10	TRIPLE OAK		To Remain
122	10	LOCUST	DEAD	To be Removed
123	18	CEDAR		To be Removed
124	8	BLACK CHERRY		To be Removed
125	8	BLACK CHERRY		To be Removed
126	8	OAK		To be Removed
127	8	OAK		To be Removed
128	12	OAK		To be Removed
129	12	OAK		To be Removed
130	8	ASH		To be Removed
131	22	BLACK CHERRY		To be Removed
132	6	TRIPLE ASH		To be Removed
133	10	OAK		To be Removed
134	20	MAPLE CLUMP		To be Removed
135	8	ASH		To Remain
136	10	OAK		To be Removed
137	8	OAK		To be Removed
138	26	OAK		To be Removed
139	12	MAPLE		To be Removed
140	18	OAK		To be Removed
141	22	OAK		To be Removed
142	12	MAPLE		To be Removed
143	20	OAK		To be Removed
144	12	MAPLE		To be Removed
145	28	OAK		To be Removed
146	16	MAPLE		To be Removed
147	28	OAK		To be Removed
148	10	MAPLE		To be Removed
149	12	OAK		To be Removed
150	4	ASH		To be Removed
151	6	OAK		To be Removed
152	12	ASH		To be Removed
153	12	MAPLE		To be Removed
154	16	OAK		To be Removed
155	28	OAK		To be Removed
156	32	OAK		To be Removed
157	16	OAK		To be Removed
158	12	TWIN HEMLOCK		To be Removed
159	18	OAK		To be Removed
160	6	MAPLE		To be Removed
161	4	BLACK CHERRY		To be Removed
162	6	OAK		To Remain
163	10	LINDEN		To Remain
164	8	LOCUST		To Remain
165	14	OAK		To Remain
166	14	LOCUST		To Remain
167	10	LOCUST		To Remain
168	8	LOCUST		To Remain
169	8	LOCUST		To Remain
170	6	LOCUST	DEAD	To Remain
171	14	BLACK CHERRY		To Remain
172	14	LOCUST		To Remain
173	32	OAK		To Remain
174	16	BLACK CHERRY		To be Removed
175	14	MAPLE		To Remain
176	20	OAK		To Remain
177	20	BLACK CHERRY		To Remain
178	20	BLACK CHERRY		To Remain
179	12	MAPLE		To Remain
180	8	BLACK CHERRY		To Remain
181	16	TWIN BLACK CHERRY		To Remain
182	10	TWIN BLACK CHERRY		To Remain
183	12	HEMLOCK		To Remain
184	14	OAK		To Remain
185	14	MAPLE		To Remain
186	14	MAPLE		To Remain
187	22	OAK		To Remain
188	22	OAK		To Remain
189	10	OAK		To Remain
190	20	MAPLE		To Remain
191	16	MAPLE		To Remain
192	18	MAPLE		To Remain
193	8	MAPLE		To Remain
194	8	OAK		To Remain
195	16	OAK		To Remain
196	14	OAK		To Remain
197	12	BLACK CHERRY		To Remain
198	12	BLACK CHERRY		To Remain
199	12	OAK		To Remain
200	10	LOCUST		To Remain
201	10	OAK		To Remain
202	6	OAK		To Remain
203	28	OAK		To be Removed
204	8	MAPLE		To be Removed
205	18	OAK		To Remain
206	14	ASH		To Remain
207	18	OAK		To Remain
208	8	ASH		To Remain
209	14	ASH		To Remain
210	14	ASH		To Remain
211	14	TWIN ASH		To Remain
212	14	ASH		To Remain
213	10	ASH		To Remain
214	8	ASH		To Remain
215	8	ASH		To Remain
216	4	ASH		To Remain
217	20	OAK		To Remain
218	6	MAPLE		To Remain
219	10	TWIN OAK		To Remain
220	14	OAK		To Remain
221	12	ASH		To Remain
222	10	ASH		To Remain
223	8	OAK		To Remain
224	24	ASH		To Remain
225	20	OAK		To Remain
226	4	ASH		To Remain
227	8	ASH		To Remain
228	10	TWIN ASH		To Remain
229	12	OAK		To Remain
230	4	MAPLE		To Remain
231	6	OAK		To Remain
232	6	HEMLOCK		To Remain
233	16	OAK		To Remain
234	12	OAK		To Remain
235	8	OAK		To Remain
236	16	OAK		To Remain
237	16	LOCUST		To Remain
238	20	OAK		To Remain
239	16	ASH		To Remain
240	12	ASH		To be Removed
241	20	OAK		To Remain
242	22	OAK		To be Removed
243	8	OAK		To be Removed
244	26	OAK		To be Removed
245	16	OAK		To Remain
246	8	HEMLOCK		To Remain
247	?	OAK		To be Removed
248	16	MAPLE		To be Removed
249	8	LOCUST		To Remain
250	12	LOCUST		To Remain
251	6	LOCUST		To Remain
252	12	LOCUST		To Remain
253	18	SHAG HICKORY		To Remain
254	22	BLACK CHERRY		To Remain
255	8	OAK		To Remain
256	6	MAPLE		To Remain
257	24	BLACK CHERRY		To Remain
258	16	BLACK CHERRY		To Remain
259	6	OAK		To Remain
260	12	OAK		To Remain
261	4	ASH		To Remain
262	6	TULIP		To Remain
263	8	OAK		To Remain
264	12	OAK		To Remain
265	4	OAK		To Remain
266	18	OAK		To Remain
267	22	OAK		To Remain
268	42	OAK		To Remain
269	6	MAPLE		To Remain
270	8	ASH		To Remain
271	6	MAPLE		To Remain
272	8	MAPLE		To Remain
273	6	MAPLE		To Remain
274	8	UNKNOWN	DEAD	To Remain
275	6	LOCUST		To Remain
276	6	LOCUST		To Remain
277	6	MAPLE		To Remain
278	8	TWIN OAK		To Remain
279	10	UNKNOWN	DEAD	To Remain
280	16	OAK		To Remain
281	6	OAK		To Remain
282	8	SHAG HICKORY		To Remain
283	22	OAK		To Remain
284	8	OAK		To Remain
285	12	BLACK CHERRY		To Remain
286	6	MAPLE		To Remain
287	4	MAPLE		To Remain
288	8	LOCUST		To Remain
289	6	MAPLE		To Remain
290	6	MAPLE		To Remain
291	12	LOCUST		To Remain
292	8	LOCUST		To Remain
293	4	OAK		To Remain
294	22	OAK		To Remain
295	12	LOCUST		To Remain
296	14	LOCUST		To Remain
297	12	MAPLE		To Remain
298	16	LOCUST		To Remain
299	4	MAPLE		To Remain
300	12	MAPLE		To Remain
301	8	MAPLE		To Remain
302	6	MAPLE		To Remain
303	18	BLACK CHERRY		To Remain
304	6	MAPLE		To Remain
305	6	MAPLE		To Remain
306	10	BLACK CHERRY	DEAD	To Remain
307	16	BLACK CHERRY		To Remain
308	8	MAPLE		To Remain
309	28	BLACK CHERRY		To Remain
310	8	MAPLE		To Remain
311	8	MAPLE		To Remain
312	8	MAPLE		To Remain
313	22	BLACK CHERRY		To Remain
314	8	ASH		To Remain
315	10	MAPLE		To Remain
316	8	MAPLE		To Remain
317	14	LOCUST		To Remain
318	10	MAPLE		To Remain
319	10	LOCUST		To Remain
320	8	MAPLE		To Remain
321	18	BLACK CHERRY		To Remain
322	4	MAPLE		To Remain
323	18	CHERRY		To Remain
324	12	CHERRY		To Remain
325	10	LOCUST		To Remain
326	4	MAPLE		To Remain
327	8	OAK		To Remain
328	10	CHERRY	DEAD	To Remain
329	10	CHERRY	DEAD	To Remain
330	4	MAPLE		To Remain
331	6	MAPLE		To Remain
332	6	LOCUST		To Remain
333	4	MAPLE		To Remain
334	6	MAPLE		To Remain
335	12	LOCUST		To Remain
336	14	LOCUST		To Remain
337	14	LOCUST		To Remain
338	4	MAPLE		To Remain
339	12	OAK		To Remain
340	16	MAPLE		To Remain
341	6	MAPLE		To Remain
342	10	LOCUST		To Remain
343	6	MAPLE		To Remain
344	14	LOCUST		To Remain
345	6	MAPLE		To Remain
346	4	MAPLE		To Remain
347	12	LOCUST		To Remain
348	12	LOCUST		To Remain
349	6	MAPLE		To Remain
350	12	LOCUST		To Remain
351	22	LOCUST		To Remain
352	6	MAPLE		To Remain
353	10	LOCUST		To Remain
354	6	MAPLE		To Remain
355	4	MAPLE		To Remain
356	4	MAPLE		To Remain
357	4	MAPLE		To Remain
358	16	CHERRY		To Remain
359	10-22	TWIN MAPLE		To Remain
360	6	MAPLE		To Remain
361	6	MAPLE		To Remain
362	4	MAPLE		To Remain
363	6-10	TWIN LOCUST		To Remain
364	6	MAPLE		To Remain
365	6	LOCUST		To Remain
366	12	LOCUST		To Remain
367	6-8	TWIN LOCUST		To Remain
368	6	LOCUST		To Remain
369	8	LOCUST		To Remain
370	8	CHERRY		To Remain
371	8	CHERRY		To Remain
372	12	LOCUST		To be Removed
373	10	LOCUST		To be Removed
374	10	MAPLE		To be Removed
375	10	LOCUST		To be Removed
376	10	LOCUST		To be Removed
377	4	MAPLE		To be Removed
378	4	MAPLE		To be Removed
379	4	MAPLE		To be Removed
380	10	CHERRY		To be Removed
381	6	MAPLE		To Remain
382	4	MAPLE		To Remain
383	16	MAPLE		To Remain
384	6	MAPLE		To Remain
385	14	CHERRY		To Remain
386	14	LOCUST		To Remain
387	14	CHERRY		To Remain
388	6	ELM		To Remain
389	6-18	TWIN ASH		To Remain
390	6	MAPLE		To Remain
391	12	LOCUST		To Remain
392	12	ELM		To Remain
393	8	ELM		To Remain
394	6	ELM		To Remain
395	4	MAPLE		To Remain
396	22	CHERRY		To Remain
397	4	MAPLE		To Remain
398	22	ASH	DEAD	To Remain
399	16	MAPLE		To Remain
400	6	MAPLE		To Remain
401	20	MAPLE		To Remain
402	12	MAPLE		To Remain
403	12	ASH		To Remain
404	12	MAPLE		To Remain
405	18	MAPLE		To Remain
406	6	MAPLE		To Remain
407	10	MAPLE		To Remain
408	6	ELM		To Remain
409	4	MAPLE		To Remain
410	6	MAPLE		To Remain
411	16	ELM		To Remain
412	24	ASH	DEAD	To Remain
413	10	ASH		To Remain
414	8	MAPLE		To Remain
415	6	MAPLE		To Remain
416	6	LOCUST		To Remain
417	12	LOCUST		To Remain
418	8	LOCUST		To Remain
419	8	MAPLE		To Remain
420	10	LOCUST		To Remain
421	8	LOCUST		To Remain
422	12	LOCUST		To Remain
423	10	CHERRY		To Remain
424	10	LOCUST		To Remain
425	4	MAPLE		To Remain
426	8	LOCUST		To Remain
427	6	MAPLE		To Remain
428	10	LOCUST		To Remain
429	18	TRIPLE MAPLE		To Remain
430	8	LOCUST		To Remain
431	6	LOCUST		To Remain
432	6	LOCUST		To Remain
433	4	LOCUST		To Remain
434	4	LOCUST		To Remain
435	14	OAK		To Remain
436	12	CHERRY		To Remain
437	10	HICKORY		To Remain
438	10	HICKORY		To Remain
439	6	TWIN HICKORY		To Remain
440	16	HICKORY		To Remain
441	12	HICKORY		To Remain
442	4-6	TWIN HICKORY		To Remain
443	10	HICKORY		To be Removed
444	10	HICKORY		To Remain
445	8	HICKORY		To be Removed
446	10	HICKORY		To be Removed
447	6	HICKORY		To be Removed
448	12	HICKORY		To be Removed
449	4	HICKORY		To be Removed
450	4	HICKORY		To be Removed
451	24	OAK		To Remain
452	6	HICKORY		To Remain
453	6	ASH	DEAD	To Remain
454	18	ASH		To Remain
455	6	HICKORY		To Remain
456	12	HICKORY		To Remain
457	10	OAK		To be Removed
458	6	HICKORY		To Remain
459	4	MAPLE		To Remain
460	10	CHERRY		To Remain
461	10-12	TWIN CHERRY		To Remain
462	10-12	TWIN CHERRY		To Remain
463	16	CHERRY		To be Removed
464	30	QUAD MAPLE		To Remain
465	12	MAPLE		To Remain
466	4	MAPLE		To Remain
467	14	CHERRY		To Remain
468	6	OAK		To Remain
469	14	HICKORY		To Remain
470	6	MAPLE		To Remain
471	26	OAK		To Remain
472	6	HICKORY		To Remain
473	8-12	CHERRY		To Remain
474	6	LOCUST		To Remain
475	6	HICKORY		To be Removed
476	14	CHERRY		To be Removed
477	10	LOCUST		To be Removed
478	6	MAPLE		To be Removed
479	4	MAPLE		To be Removed
480	4	MAPLE		To be Removed
481	4	MAPLE		To Remain
482	12	LOCUST		To be Removed
483	14	CHERRY		To be Removed
484	10	LOCUST		To Remain
485	10	LOCUST		To Remain
486	6	MAPLE		To Remain
487	10	MAPLE		To Remain
488	10	CHERRY		To Remain
489	10	LOCUST		To Remain
490	22	MAPLE		To Remain
491	16	LOCUST		To Remain
492	6	MAPLE		To Remain
493	8	LOCUST		To be Removed
494	8	MAPLE		To be Removed
495	10	MAPLE		To be Removed
496	14	CHERRY		To be Removed
497	16	CHERRY		To be Removed
498	6	MAPLE		To be Removed
499	4	MAPLE		To be Removed
500	6	MAPLE		To be Removed
501	14	CHERRY		To be Removed
502	10	MAPLE		To be Removed
503	12	MAPLE		To be Removed
504	12	LOCUST		To be Removed
505	6	LOCUST		To be Removed
506	4	MAPLE		To be Removed
507	6	MAPLE		To be Removed
508	6	MAPLE		To be Removed
509	6	MAPLE		To be Removed
510	8	MAPLE		To be Removed
511	10	LOCUST		To be Removed
512	4	ELM		To be Removed
513	8	MAPLE		To be Removed
514	8	LOCUST		To be Removed
515	8-10	TWIN CHERRY		To be Removed
516	8	CHERRY		To be Removed
517	4	MAPLE		To be Removed
518	8	MAPLE		To be Removed
519	8	MAPLE		To be Removed
520	12	CHERRY		To be Removed
521	12	ELM	DEAD	To be Removed
522	14	CHERRY		To be Removed
523	20	CHERRY		To be Removed
524	8	MAPLE		To be Removed
525	16	CHERRY		To be Removed
526	6	MAPLE		To be Removed
527	8	MAPLE		To be Removed
528	8	MAPLE		To be Removed
529	6	MAPLE		To be Removed
530	10	MAPLE		To be Removed
531	16	CHERRY		To be Removed
532	14	LOCUST		To Remain
533	4	MAPLE		To Remain
534	6	ELM	DEAD	To Remain
535	6	ELM	DEAD	To Remain
536	6	MAPLE		To Remain
537	10	LOCUST		To be Removed
538	6	MAPLE		To be Removed
539	4	MAPLE		To be Removed
540	4	MAPLE		To be Removed
541	4	MAPLE		To Remain
542	10	LOCUST		To Remain
543	4	MAPLE		To Remain
544	12	LOCUST		To Remain
545	10	MAPLE		To Remain
546	12	CHERRY		To be Removed
547	8	ELM		To be Removed
548	6	MAPLE		To be Removed
549	16	CHERRY		To be Removed
550	6	MAPLE		To be Removed
551	4	MAPLE		To be Removed
552	10	LOCUST		To be Removed
553	6	MAPLE		To be Removed
554	6	MAPLE		To be Removed
555	6	MAPLE		To be Removed
556	6	MAPLE		To be Removed
557	8	LOCUST		To be Removed
558	10	CHERRY		To be Removed
559	6	MAPLE		To be Removed
560	6	MAPLE		To be Removed
561	4	MAPLE		To be Removed
562	4	MAPLE		To be Removed
563	6	MAPLE		To be Removed
564	4	MAPLE		To be Removed
565	6	MAPLE		To be Removed
566	12	CHERRY		To be Removed
567	6	MAPLE		To be Removed
568	10	CHERRY		To Remain
569	14	TRIPLE CHERRY		To Remain
570	6	ASH	DEAD	To Remain
571	12	CHERRY		To Remain
572	8	MAPLE		To Remain
573	12	CHERRY		To Remain
574	4	MAPLE		To Remain
575	4	MAPLE		To Remain
576	4	MAPLE		To Remain
577	22	CHERRY		To Remain
578	16	CHERRY		To Remain
579	12	CHERRY		To Remain
580	6	MAPLE		To Remain
581	4	MAPLE		To Remain
582	6	CHERRY		To Remain
583	24	OAK		To be Removed
584	8	LOCUST		To Remain
585	8	LOCUST STUMP		To Remain
586	4	MAPLE		To Remain
587	4	MAPLE		To Remain
588	12	LOCUST		To Remain
589	8	LOCUST	DEAD	To Remain
590	4	MAPLE		To Remain
591	4	MAPLE		To Remain
592	6	MAPLE		To Remain
593	10	ELM		To Remain
594	6	ELM		To Remain
595	10	LOCUST		To Remain
596	4	MAPLE		To Remain
597	8	LOCUST		To Remain
598	10	MAPLE		To Remain
599	14	LOCUST		To Remain
600	4	MAPLE		To Remain
601	24	TWIN MAPLE		To Remain
602	8	LOCUST	DEAD	To Remain
603	12	LOCUST		To Remain
604	12	LOCUST	DEAD	To Remain
605	4	LINDEN		To Remain
606	14	MAPLE		To Remain
607	12	CHERRY		To Remain
608	8	LOCUST		To Remain
609	12	MAPLE		To Remain
610	4	MAPLE		To Remain
611	4	MAPLE		To Remain
612	8	MAPLE		To Remain
613	14	CHERRY		To Remain
614	6	MAPLE		To Remain
615	6	MAPLE		To Remain
616	24	CHERRY		To Remain
617	8	MAPLE		To Remain
618	8	HICKORY		To Remain
619	18	TRIPLE MAPLE		To Remain
620	8	LOCUST		To Remain
621	20	TWIN CHERRY		To Remain
622	8	MAPLE		To Remain
623	6-6-12	TRIPLE MAPLE		To Remain
624	12	ELM		To Remain
625	18-26	TWIN CHERRY		To Remain
626	18-26	TWIN CHERRY		To Remain
627	8	MAPLE		To Remain
628	8	MAPLE		To Remain
629	10	LOCUST		To Remain
630	6	MAPLE		To Remain
631	12	LOCUST		To Remain
632	12	MAPLE		To Remain
633	6	TWIN MAPLE		To Remain
634	14	MAPLE		To Remain
635	10	MAPLE		To Remain
636	10	LOCUST		To Remain
637	14	LOCUST		To Remain
638	14	LOCUST		To Remain
639	12	MAPLE		To Remain
640	16	CHERRY		To Remain
641	10	MAPLE		To Remain
642	12	LOCUST		To Remain
643	6	MAPLE		To Remain
644	6	MAPLE		To Remain
645	8	MAPLE		To Remain
646	8	LOCUST		To Remain
647	12	BIRCH		To Remain
648	10	LOCUST		To Remain
649	14	CHERRY		To Remain
650	8	LOCUST	DEAD	To Remain
651	8	MAPLE		To Remain
652	12	MAPLE		To be Removed
653	6	LOCUST		To be Removed
654	8	MAPLE	DEAD	To be Removed
655	6	MAPLE		To be Removed
656	4	LOCUST	DEAD	To be Removed
657	8	LOCUST	DEAD	To be Removed
658	12	MAPLE		To be Removed
659	18	HICKORY		To be Removed
660	20	OAK		To be Removed
661	10	WHITE PINE		To be Removed
662	12	OAK		To be Removed
663	22	ASH		To be Removed
664	4	ASH		To be Removed
665	4	ELM		To be Removed
666	18	OAK		To be Removed
667	10	OAK		To be Removed
668	12	ELM		To be Removed
669	10	MAPLE	DEAD	To be Removed
670	28	ELM		To be Removed
671	12	WHITE PINE		To be Removed
672	10	OAK		To be Removed
673	6	OAK		To be Removed
674	4	MAPLE		To be Removed
675	18	TWIN ELM		To be Removed
676	16	MAPLE	DEAD	To be Removed
677	8	OAK		To be Removed
678	12	ELM		To be Removed
679	20	CHERRY		To be Removed
680	6	ELM		To Remain
681	6	LOCUST		To Remain
682	10	LOCUST		To Remain
683	12	MAPLE		To Remain
684	12	CHERRY		To Remain
685	8	MAPLE		To Remain
686	12	MAPLE		To Remain
687	12	LOCUST		To Remain
688	16	CHERRY		To be Removed
689	12	MAPLE		To be Removed
690	8	MAPLE		To be Removed
691	6	MAPLE		To be Removed
692	6	MAPLE		To be Removed
693	14	TWIN CHERRY		To be Removed
694	10	MAPLE		To be Removed
695	10	LOCUST		To Remain
696	10	LOCUST		To Remain
697	12	MAPLE		To Remain
698	4	MAPLE		To be Removed
699	6	MAPLE		To be Removed
700	16	QUAD CHERRY		To be Removed
701	4	MAPLE		To be Removed
702	14	MAPLE		To be Removed
703	4-8-16	TRIPLE MAPLE		To be Removed
704	18	OAK		To be Removed
705	22	ELM		To be Removed
706	8	CHERRY		To be Removed
707	6	LOCUST		To be Removed
708	6	MAPLE		To be Removed
709	6	MAPLE		To be Removed
710	14	CHERRY		To be Removed
711	12	CHERRY		To be Removed
712	12	CHERRY		To be Removed
713	18	OAK	DEAD	To be Removed
714	22	OAK		To be Removed
715	10	MAPLE		To be Removed
716	6	LOCUST		To be Removed
717	10	LOCUST		To be Removed
718	4	MAPLE		To be Removed
719	6	OAK		To be Removed
720	24	CHERRY		To be Removed
721	8	MAPLE		To be Removed
722	10	MAPLE		To be Removed
723	12	MAPLE		To be Removed
724	6	MAPLE		To be Removed
725	10	CHERRY		To be Removed
726	12	TRIPLE CHERRY		To be Removed
727	4	LOCUST	DEAD	To Remain
728	8	LOCUST		To Remain
729	8	MAPLE		To Remain
730	8	TWIN MAPLE		To Remain
731	8	LOCUST		To Remain
732	8	MAPLE		To Remain
733	8	LOCUST		To Remain
734	10	MAPLE		To Remain
735	16	WHITE PINE		To Remain
736	?	UNKNOWN	DEAD	To Remain
737	8	LOCUST		To Remain
738	14	TWIN CHERRY		To Remain
739	12	CHERRY		To Remain
740	12	MAPLE		To Remain
741	12	CHERRY		To Remain
742	22	OAK		To Remain
743	6	OAK		To Remain
744	4	MAPLE		To Remain
745	6	CHERRY		To Remain
746	18	CHERRY		To Remain
747	8	CHERRY		To Remain
748	8	CHERRY		To Remain
749	22	CHERRY		To Remain
750	22	WHITE PINE		To be Removed
751	26	WHITE PINE		To be Removed
752	?	MAPLE CLUMP		To be Removed
753	12	MAPLE		To be Removed
754	12	TWIN MAPLE		To be Removed
755	30	MAPLE		To be Removed
756	12	MAPLE		To be Removed
757	10	OAK		To be Removed
758	10	MAPLE		To be Removed
759	4	MAPLE		To be Removed
760	14	OAK		To be Removed
761	6	OAK		To be Removed
762	10	MAPLE		To be Removed
763	14	ASH		To be Removed
764	16-26	TWIN ELM		To be Removed
765	12	MAPLE		To be Removed
766	4	TWIN ASH		To be Removed
767	6	ASH		To be Removed
768	6	ASH		To be Removed
769	4	ASH		To be Removed
770	8	ASH		To be Removed
771	14	CEDAR		To be Removed
772	22	ELM		To be Removed
773	10	MAPLE		To be Removed
774	24	OAK		To be Removed
775	8	ASH		To be Removed
776	6	MAPLE	DEAD	To be Removed
777	8	MAPLE		To be Removed
778	18	OAK		To be Removed
779	12	MAPLE		To be Removed
780	10	MAPLE		To be Removed
781	6	MAPLE		To be Removed
782	8	ASH		To be Removed
783	12	MAPLE		To be Removed
784	18	TWIN MAPLE		To be Removed
785	4	ASH		To be Removed
786	12	MAPLE		To be Removed
787	14	MAPLE		To Remain
788	22	OAK		To be Removed
789	16	MAPLE		To be Removed
790	10	MAPLE		To be Removed
791	8	ASH		To be Removed
792	16	MAPLE		To be Removed
793	26	MAPLE		To be Removed
794	22	BIRCH		To be Removed
795	22	BIRCH		To be Removed
796	10	ELM		To be Removed
797	16	OAK		To Remain
798	6	WHITE PINE		To Remain
799	12	WHITE PINE	DEAD	To be Removed
800	10	BIRCH		To be Removed
801	12	BIRCH		To be Removed
802	14	MAPLE		To be Removed
803	16	MAPLE		To be Removed
804	16	TWIN LOCUST		To be Removed
805	4	CEDAR		To be Removed
806	4	CEDAR		To be Removed
807	4	CEDAR		To be Removed
808	6	MAPLE		To be Removed
809	10	MAPLE		To be Removed
810	8	ASH		To be Removed
811	12	MAPLE		To be Removed
812	12	MAPLE		To be Removed
813	?	MAPLE CLUMP		To be Removed
814	10	MAPLE		To be Removed
815	14	ASH		To be Removed
816	14	OAK		To be Removed
817	22	MAPLE		To be Removed
818	4	MAPLE		To be Removed
819	12	CEDAR		To be Removed
820	4	CEDAR		To be Removed
821	24	OAK		To be Removed
822	28	BIRCH		To Remain
823	12	OAK		To Remain
824	8	MAPLE		To Remain
825	12	WHITE PINE		To Remain
826	6	MAPLE		To Remain
827	10	WHITE PINE		To Remain
828	12	MAPLE		To Remain
829	20	MAPLE		To Remain
830	16	MAPLE		To Remain
831	24	OAK		To Remain
832	12	MAPLE		To Remain
833	28	WHITE PINE		To Remain
834	16	WHITE PINE		To Remain
835	16	MAPLE		To Remain
836	6	MAPLE		To Remain
837	18	MAPLE		To Remain
838	4	OAK		To Remain
839	18	MAPLE		To be Removed
840	6	MAPLE		To be Removed
841	6	MAPLE		To Remain
842	16	ASH		To be Removed
843	6	CEDAR		To be Removed
844	18	OAK		To Remain
845	6	MAPLE		To Remain
846	16	BLACK CHERRY		To Remain
847	8-10-12	TRIPLE BLACK CHERRY		To Remain
848	?	MAPLE CLUMP		To Remain
849	16	HICKORY		To Remain
850	8	CHERRY		To Remain
851	6	OAK		To Remain
852	18	WHITE PINE		To Remain
853	22	WHITE PINE		To Remain
854	14	CHERRY		To Remain
855	12	WHITE PINE		To Remain
856	18	ASH		To Remain
857	18	MAPLE		To Remain
858	12	WHITE PINE		To Remain
859	18	OAK		To Remain
860	18	TWIN LOCUST		To Remain
861	20	MAPLE		To Remain
862	6	MAPLE		To Remain
863	10	MAPLE		To Remain
864	4	CEDAR		To Remain
865	18	MAPLE		To Remain
866	16	TWIN MAPLE		To Remain
867	14	MAPLE		To Remain
868	12	MAPLE		To Remain
869	22	UNKNOWN	DEAD	To Remain
870	14	CHERRY		To Remain
871	6	OAK		To be Removed
872	8	OAK		To be Removed
873	4	OAK		To be Removed
874	4	OAK		To be Removed
875	24	OAK		To be Removed
876	14	MAPLE		To be Removed
877	6	OAK		To be Removed
878	16	OAK		To be Removed
879	12	OAK		To be Removed
880	8	OAK		To be Removed
881	8	MAPLE		To Remain
882	18	OAK		To Remain
883	20	MAPLE		To Remain
884	18	OAK		To Remain
885	6	MAPLE		To be Removed
886	8	OAK		To be Removed
887	18	OAK		To be Removed
888	8	OAK		To be Removed
889	20	OAK		To be Removed
890	18	OAK		To be Removed
891	22	MAPLE		To be Removed
892	24	MAPLE		To be Removed
893	28	MAPLE		To be Removed
894	?	MAPLE CLUMP		To be Removed
895	12	MAPLE		To be Removed
896	14	BIRCH		To be Removed
897	18	TWIN MAPLE		To be Removed
898	20	OAK		To be Removed
899	20	OAK		To be Removed
900	8	MAPLE		To be Removed
901	16	MAPLE		To be Removed
902	26	OAK		To be Removed
903	12	OAK		To be Removed
904	10	OAK		To be Removed
905	14	OAK		To be Removed
906	14	OAK		To be Removed
907	20	OAK		To be Removed
908	16	OAK		To be Removed
909	20	ASH		To be Removed
910	4	OAK		To be Removed
911	10-18	TWIN MAPLE		To be Removed
912	22	OAK		To be Removed
913	22	OAK		To be Removed
914	10	MAPLE		To be Removed
915	20	BIRCH		To be Removed
916	18	BIRCH	DEAD	To be Removed
917	12	MAPLE		To be Removed
918	24	MAPLE		To be Removed
919	18	OAK		To Remain
920	6	BIRCH		To Remain
921	4	BIRCH		To Remain
922	10	MAPLE		To Remain
923	18	BIRCH		To be Removed
924	10	OAK		To be Removed
925	6	BIRCH		To be Removed
926	4	HICKORY		To be Removed
927	18	OAK		To be Removed
928	24	OAK		To be Removed
929	6	MAPLE		To be Removed
930	16	OAK		To Remain
931	10	MAPLE		To Remain
932	18	TWIN MAPLE		To be Removed
933	18	OAK		To be Removed
934	20	OAK		To be Removed
935	12	OAK		To Remain
936	14	OAK		To Remain
937	18	OAK		To Remain
938	8	MAPLE		To Remain
939	14	OAK		To Remain
940	22	MAPLE		To Remain
941	12	OAK		To Remain
942	10	MAPLE		To Remain
943	18	OAK		To Remain
944	18	MAPLE		To be Removed
945	20	BIRCH		To Remain
946	4	ASH		To Remain
947	8	OAK		To Remain
948	10	OAK		To Remain
949	18	MAPLE		To Remain
950	12	OAK		To Remain
951	22	OAK		To Remain
952	14	OAK		To Remain
953	12	MAPLE		To Remain
954	10	HICKORY		To Remain
955	16	OAK		To Remain
956	16	MAPLE		To Remain
957	16	MAPLE		To Remain
958	18	OAK		To Remain
959	16	MAPLE		To Remain
960	18	OAK		To Remain
961	14	OAK		To Remain
962	14	MAPLE		To Remain
963	16	OAK		To Remain
964	10	MAPLE		To Remain
965	8	MAPLE		To Remain
966	18	OAK		To Remain
967	8	HICKORY		To Remain
968	18	MAPLE		To Remain
969	14	OAK		To Remain
970	12	HICKORY		To Remain
971	14-18	TWIN MAPLE		To Remain
972	12	MAPLE		To Remain
973	10	ASH		To Remain
974	12	MAPLE		To Remain
975	12	OAK		To Remain
976	6	OAK		To Remain
977	20	OAK		To Remain
978	24	OAK		To be Removed
979	12	OAK		To be Removed
980	30	OAK		To be Removed
981	18	OAK		To Remain
982	12	MAPLE		To Remain
983	8	OAK		To Remain
984	12	MAPLE		To Remain
985	14	MAPLE		To Remain
986	12	MAPLE		To Remain
987	22	MAPLE		To Remain
988	10	MAPLE		To Remain
989	12	MAPLE		To Remain
990	10	OAK		To Remain
991	6	MAPLE		To Remain
992	12	OAK		To Remain
993	6	MAPLE		To Remain
994	18	OAK		To Remain
995	8	OAK		To Remain
996	6	MAPLE		To Remain
997	10	ASH		To Remain
998	12	OAK		To Remain
999	14	MAPLE		To Remain
1000	8	MAPLE		To Remain
1001	12	MAPLE		To Remain
1002	16	MAPLE		To Remain
1003	12	MAPLE		To Remain
1004	18	OAK		To Remain
1005	6	MAPLE		To Remain
1006	12	ASH	DEAD	To Remain
1007	10	ASH		To Remain
1008	8	ASH		To Remain
1009	28	MAPLE		To Remain
1010	18	OAK		To Remain
1011	18	MAPLE		To Remain
1012	16	MAPLE		To Remain
1013	12	MAPLE		To Remain
1014	10	MAPLE		To Remain
1015	10	MAPLE		To Remain
1016	6	OAK		To Remain
1017	4	MAPLE		To Remain
1018	18	HICKORY		To be Removed
1019	18	OAK		To Remain
1020	10	BIRCH		To be Removed
1021	12	BIR		To be Removed
1022	6	MAPLE		To be Removed
1023	6	OAK		To Remain
1024	8-12	TWIN MAPLE		To be Removed
1025	12	MAPLE		To be Removed
1026	16	MAPLE		To be Removed
1027	12	MAPLE		To be Removed
1028	16	MAPLE		To be Removed
1029	16	MAPLE		To be Removed
1030	16	MAPLE		To be Removed
1031	4	MAPLE		To be Removed
1032	12	MAPLE		To be Removed
1033	16	OAK		To Remain
1034	12	OAK		To be Removed
1035	8	MAPLE		To be Removed
1036	14	MAPLE		To Remain
1037	6	MAPLE		To be Removed
1038	18	MAPLE		To be Removed
1039	24	MAPLE		To Remain
1040	6	OAK		To Remain
1041	18	QUAD ASH		To Remain
1042	10	MAPLE		To Remain
1043	6	MAPLE		To Remain
1044	6	MAPLE		To Remain
1045	16	MAPLE		To be Removed
1046	18	OAK		To Remain
1047	4	OAK		To Remain
1048	12	MAPLE		To Remain
1049	4	OAK		To Remain
1050	10	MAPLE		To Remain
1051	18	BIR		To Remain
1052	12	MAPLE		To be Removed
1053	16	OAK		To be Removed
1054	12	WHITE PINE		To Remain
1055	16	BIR		To be Removed
1056	12	BIR		To Remain
1057	18	OAK		To be Removed
1058	26	MAPLE		To be Removed
1059	10	MAPLE		To be Removed
1060	12	HICKORY		To Remain
1061	12	HICKORY		To Remain
1062	12	HICKORY		To Remain
1063	8	HICKORY		To Remain
1064	4	HICKORY		To Remain
1065	8	HICKORY		To Remain
1066	8	HICKORY		To Remain
1067	8	HICKORY		To Remain
1068	10	HICKORY		To Remain
1069	12	OAK		To Remain
1070	10	OAK		To Remain
1071	8	OAK		To Remain
1072	16	OAK		To Remain
1073	8	CEDAR		To Remain
1074	10	CEDAR		To Remain
1075	6	CEDAR		To Remain
1076	6	CEDAR		To Remain
1077	6	HICKORY		To Remain
1078	14	OAK		To Remain
1079	10	OAK		To Remain
1080	8	HICKORY		To Remain
1081	6	HICKORY		To Remain
1082	8	OAK		To Remain
1083	8	HICKORY		To Remain
1084	14	HICKORY		To Remain
1085	12	OAK	DEAD	To Remain
1086	8	HICKORY		To Remain
1087	24	OAK		To Remain
1088	12	OAK		To Remain
1089	16	OAK		To Remain
1090	8	HICKORY		To Remain
1091	4	HICKORY		To Remain
1092	12	HICKORY		To Remain
1093	6	HICKORY		To Remain
1094	10	MAPLE		To Remain
1095	6	MAPLE	DEAD	To Remain
1096	6	ASH		To Remain
1097	12	ASH	DEAD	To Remain
1098	8	CEDAR		To Remain
1099	10	HICKORY		To Remain
1100	8	HICKORY		To Remain
1101	14	OAK		To Remain
1102	8	HICKORY		To Remain
1103	6	HICKORY		To Remain
1104	16	OAK		To Remain
1105	8	ASH	DEAD	To Remain
1106	6	OAK		To Remain
1107	12	HICKORY		To Remain
1108	4	CEDAR		To Remain
1109	6	CEDAR		To Remain
1110	12	OAK		To Remain
1111	4	MAPLE		To Remain
1112	14	OAK		To Remain
1113	10	HICKORY		To Remain
1114	6	OAK		To be Removed
1115	6	HICKORY		To be Removed
1116	6	TWIN HICKORY		To be Removed
1117	6	CEDAR	DEAD	To be Removed
1118	6	CEDAR		To be Removed
1119	18	OAK		To be Removed
1120	14	OAK		To be Removed
1121	6	OAK		To be Removed
1122	14	HICKORY		To be Removed
1123	6	MAPLE		To be Removed
1124	6	OAK	DEAD	To be Removed
1125	8	OAK	DEAD	To be Removed
1126	10	HICKORY		To be Removed
1127	8	HICKORY		To be Removed
1128	12	HICKORY		To be Removed
1129	14	HICKORY		To be Removed
1130	6	HICKORY		To be Removed
1131	4	HICKORY		To be Removed
1132	6	HICKORY		To be Removed
1133	6-8	TWIN HICKORY		To be Removed
1134	4	OAK		To be Removed
1135	14	HICKORY		To Remain
1136	4	OAK		To Remain
1137	6	HICKORY		To Remain
1138	6	CEDAR		To Remain
1139	6	ASH		To Remain
1140	6	CEDAR		To Remain
1141	18	OAK		To Remain
1142	6	CEDAR		To Remain
1143	16	OAK		To Remain
1144	10	OAK		To be Removed
1145	10	OAK		To Remain
1146	10	OAK		To be Removed
1147	12	OAK		To Remain
1148	12	OAK		To be Removed
1149	4	HICKORY		To Remain
1150	14	OAK		To be Removed
1151	14	OAK		To be Removed
1152	6	LOCUST		To be Removed
1153	4	MAPLE		To be Removed
1154	12	ASH		To be Removed
1155	4	OAK		To be Removed
1156	12	OAK		To be Removed
1157	12	OAK		To be Removed
1158	8	HICKORY		To be Removed
1159	4	OAK		To be Removed
1160	6	HICKORY		To be Removed
1161	4	HICKORY		To be Removed
1162	8	CEDAR		To be Removed
1163	4	HICKORY		To be Removed
1164	12	OAK		To be Removed
1165	16	OAK		To be Removed
1166	14	OAK		To Remain
1167	14	OAK		To be Removed
1168	14	TWIN MAPLE		To Remain
1169	8	MAPLE		To be Removed
1170	18	OAK		To Remain
1171	10	ASH	DEAD	To be Removed
1172	16	LOCUST		To be Removed
1173	14	MAPLE		To be Removed
1174	4	CEDAR		To be Removed
1175	4	CEDAR		To be Removed
1176	14	OAK		To be Removed
1177	4-8	TWIN CEDAR		To Remain
1178	18	OAK		To be Removed
1179	10	ASH	DEAD	To be Removed
1180	20	OAK		To be Removed
1181	4	CEDAR		To be Removed
1182	8	HICKORY		To be Removed
1183	26	OAK		To be Removed
1184	18	OAK		To be Removed
1185	12	MAPLE	DEAD	To be Removed
1186	14	HICKORY		To be Removed
1187	8	ASH		To be Removed
1188	12	OAK		To Remain
1189	6	CEDAR		To be Removed
1190	10	HICKORY		To be Removed
1191	14	OAK		To Remain
1192	4	CEDAR		To be Removed
1193	12	HICKORY		To Remain
1194	16	HICKORY		To Remain
1195	6	HICKORY		To be Removed
1196	10	MAPLE		To be Removed
1197	6	OAK		To be Removed
1198	10	OAK		To be Removed
1199	16	HICKORY		To be Removed
1200	18	OAK		To be Removed
1201	14	OAK		To be Removed
1202	12	OAK		To be Removed
1203	4	CEDAR		To be Removed
1204	10	HICKORY		To be Removed
1205	10	OAK		To be Removed
1206	8	MAPLE		To be Removed
1207	6	HICKORY		To be Removed
1208	10	HICKORY		To be Removed
1209	4	HICKORY		To be Removed
1210	10	HICKORY		To be Removed
1211	10	HICKORY		To be Removed
1212	12	OAK		To be Removed
1213	22	OAK		To be Removed
1214	6	MAPLE		To be Removed
1215	4	CEDAR		To be Removed
1216	8	OAK		To be Removed
1217	16	OAK		To be Removed
1218	10	OAK		To be Removed
1219	12	HICKORY		To be Removed
1220	8	HICKORY		To be Removed
1221	6	ASH		To be Removed
1222	4	SASSAFRAS		To be Removed
1223	4	OAK		To be Removed
1224	4	TWIN SASSAFRAS		To be Removed
1225	4	CHERRY		To be Removed
1226	4	CHERRY		To be Removed
1227	18	OAK		To be Removed
1228	4	CEDAR		To be Removed
1229	6	HICKORY		To be Removed
1230	4	CEDAR		To be Removed
1231	14	OAK		To Remain
1232	8	CEDAR		To be Removed
1233	6	CEDAR		To be Removed
1234	4	CEDAR		To be Removed
1235	8	HICKORY		To be Removed
1236	14	HICKORY		To be Removed
1237	18	OAK		To be Removed
1238	18	OAK		To be Removed
1239	14	HICKORY		To be Removed
1240	8	MAPLE		To be Removed
1241	6-10	TRIPLE MAPLE		To be Removed
1242	4-10	TWIN MAPLE		To be Removed
1243	14	HICKORY		To be Removed
1244	14	MAPLE		To be Removed
1245	12	ASH		To be Removed
1246	4	MAPLE		To be Removed
1247	12	OAK		To be Removed
1248	10	MAPLE		To be Removed
1249	4	OAK		To be Removed
1250	6	OAK		To be Removed
1251	10	OAK		To be Removed
1252	6	OAK		To be Removed
1253	6	OAK		To be Removed
1254	4	OAK		To be Removed
1255	6	TRIPLE OAK		To be Removed
1256	6	OAK		To be Removed
1257	6	TWIN OAK		To be Removed
1258	6	OAK		To be Removed
1259	4	OAK		To be Removed
1260	6	OAK		To be Removed
1261	6	OAK		To be Removed
1262	4-8	TWIN OAK		To be Removed
1263	10	TRIPLE OAK		To be Removed
1264	6	OAK		To be Removed
1265	4	OAK		To be Removed
1266	4-8	TWIN OAK		To be Removed
1267	6	OAK		To be Removed
1268	4-6	TWIN OAK		To be Removed
1269	10	OAK		To be Removed
1270	12	OAK		To be Removed
1271	14	OAK		To be Removed
1272	6	OAK		To be Removed
1273	6	OAK		To Remain
1274	22	OAK		To be Removed
1275	18	OAK		To Remain
1276	8	MAPLE		To be Removed
1277	10	TWIN MAPLE		To Remain
1278	16	OAK		To be Removed
1279	16	OAK		To Remain
1280	12	ASH		To Remain
1281	10	ASH		To Remain
1282	10	OAK		To Remain
1283	24	OAK		To Remain
1284	8	CEDAR		To Remain
1285	8	HICKORY		To Remain
1286	10	HICKORY		To Remain
1287	12	MAPLE		To Remain
1288	14	ASH		To Remain
1289	6	CEDAR		To Remain
1290	14	MAPLE		To Remain
1291	14	MAPLE		To Remain
1292	12	MAPLE		To Remain
1293	14	OAK		To Remain
1294	12	MAPLE		To Remain
1295	12	OAK		To Remain
1296	22	OAK		To Remain
1297	16	OAK		To Remain
1298	12	MAPLE		To Remain
1299	20	HICKORY		To Remain
1300	16	OAK		To Remain
1301	12	MAPLE		To Remain
1302	?	DOGWOOD CLUMP		To Remain
1303	20	MAPLE		To Remain
1304	6	CEDAR		To Remain
1305	10	HICKORY		To Remain
1306	16	OAK		To Remain
1307	8	HICKORY		To Remain
1308	6	DOGWOOD		To Remain
1309	26	OAK		To Remain
1310	26	OAK		To be Removed
1311	14	MAPLE		To Remain
1312	24	OAK		To be Removed
1313	16	OAK		To be Removed
1314	16	OAK		To be Removed
1315	16	BIRCH		To be Removed
1316	20	OAK		To be Removed
1317	10	OAK		To be Removed
1318	22	OAK		To be Removed
1319	8	HICKORY		To be Removed
1320	14	MAPLE		To be Removed
1321	8	PINE		To be Removed
1322	6	DOGWOOD		To be Removed
1323	20	OAK		To be Removed
1324	8	PINE		To be Removed
1325	20	MAPLE		To be Removed
1326	8	PINE		To be Removed
1327	14	MAPLE		To be Removed
1328	12	HICKORY		To be Removed
1329	6	DOGWOOD		To be Removed
1330	8	DOGWOOD		To be Removed
1331	24	OAK		To be Removed
1332	6	DOGWOOD		To be Removed
1333	16	MAPLE		To be Removed
1334	24	MAPLE		To be Removed
1335	20	MAPLE		To be Removed
1336	6	DOGWOOD		To Remain
1337	14	MAPLE		To Remain
1338	16	HICKORY		To Remain
1339	14	MAPLE		To Remain
1340	6	TRIPLE WHITE BIRCH		To Remain
1341	18	ASH		To Remain
1342	10	PINE		To Remain
1343	6	PINE		To Remain
1344	14	MAPLE		To Remain
1345	14	MAPLE		To Remain
1346	24	OAK		To Remain
1347	10	ASH		To be Removed
1348	6	SPRUCE		To be Removed
1349	14	HICKORY		To Remain
1350	14	MAPLE		To be Removed
1351	16	MAPLE		To Remain
1352	16	ASH	DEAD	To be Removed
1353	8	DOGWOOD		To Remain
1354	8	OAK		To be Removed
1355	8	DOGWOOD		To Remain
1356	14	MAPLE		To be Removed
1357	22	TWIN MAPLE		To Remain
1358	6	DOGWOOD		To Remain
1359	12	BIRCH		To Remain
1360	12	MAPLE		To be Removed
1361	24	OAK		To Remain
1362	12	SPRUCE		To Remain
1363	20	MAPLE		To Remain
1364	12	PINE		To Remain
1365	6-12	QUAD WHITE BIRCH		To Remain
1366	?	DOGWOOD CLUMP		To Remain
1367	10	PINE		To Remain
1368	8	SPRUCE		To be Removed
1369	10	SPRUCE		To Remain
1370	18	MAPLE		To be Removed
1371	16	MAPLE		To be Removed
1372	8	SPRUCE		To be Removed
1373	18	MAPLE		To be Removed
1374	18	MAPLE		To be Removed
1375	18	MAPLE		To be Removed
1376	14	TULIP		To be Removed
1377	14	OAK		To be Removed
1378	14	MAPLE		To be Removed
1379	16	PINE		To be Removed
1380	16	OAK		To be Removed
1381	18	PINE		To be Removed
1382	18	OAK		To be Removed
1383	18	MAPLE		To be Removed
1384	10	HICKORY		To be Removed
1385	6	DOGWOOD		To be Removed
1386	12	MAPLE		To be Removed
1387	14	ASH		To be Removed
1388	22	BIRCH		To be Removed
1389	6	DOGWOOD		To be Removed
1390	14	BEECH		To be Removed
1391	6	DOGWOOD		To Remain
1392	28	OAK		To be Removed
1393	20	TWIN OAK		To Remain
1394	16	BIRCH		To Remain
1395	18	OAK		To Remain
1396	4	OAK		To Remain
1397	12	CEDAR		To Remain
1398	22	OAK		To Remain
1399	8	BEECH		To Remain
1400	14	MAPLE		To Remain
1401	8	TWIN MAPLE		To Remain
1402	18	TWIN ASH		To Remain
1403	12	CEDAR	DEAD	To Remain
1404	12	OAK		To Remain
1405	16	HICKORY		To Remain
1406	14	MAPLE		To Remain
1407	12	OAK		To be Removed
1408	14	OAK		To Remain
1409	10	MAPLE		To be Removed
1410	20	OAK		To Remain
1411	20	TWIN OAK		To Remain
1412	12	OAK		To Remain
1413	24	OAK		To Remain
1414	14	OAK		To Remain
1415	10	MAPLE		To Remain
1416	14	HICKORY		To Remain
1417	12	MAPLE		To Remain
1418	28	OAK		To Remain
1419	12	CEDAR		To Remain
1420	14	OAK		To Remain
1421	12	HICKORY		To Remain
1422	22	OAK		To be Removed
1423	16	HICKORY		To Remain
1424	18	OAK		To be Removed
1425	12	MAPLE		To be Removed
1426	16-20	TWIN MAPLE		To Remain
1427	18	TWIN ASH		To be Removed
1428	10	HICKORY		To be Removed
1429	12	ASH		To be Removed
1430	14	CEDAR		To be Removed
1431	12	CEDAR		To be Removed
1432	14	OAK		To be Removed
1433	18	TWIN MAPLE		To be Removed
1434	18	OAK		To be Removed
1435	10	MAPLE		To be Removed
1436	16	OAK		To be Removed
1437	4	DOGWOOD		To be Removed
1438	14	MAPLE		To be Removed
1439	10	OAK		To Remain
1440	16-20	TWIN LOCUST		To Remain
1441	10	OAK		To Remain
1442	12	TWIN MAPLE		To Remain
1443	4	CEDAR		To Remain
1444	4	CEDAR		To Remain
1445	16	HICKORY		To be Removed
1446	16	MAPLE		To be Removed
1447	14	TWIN HICKORY		To be Removed
1448	6	CEDAR		To be Removed
1449	4-10	TWIN CEDAR		To be Removed
1450	18	OAK		To be Removed
1451	12-18	TWIN HICKORY		To be Removed
1452	30	OAK		To be Removed
1453	8-10	TWIN HICKORY		To Remain
1454	14	HICKORY		To be Removed
1455	12	MAPLE		To be Removed
1456	14	MAPLE		To Remain
1457	14-18	TWIN MAPLE		To be Removed
1458	12	MAPLE		To Remain
1459	22	OAK		To be Removed
1460	12	BIRCH		To be Removed
1461	24	MAPLE		To be Removed
1462	10	MAPLE		To be Removed
1463	20	OAK		To be Removed
1464	20	OAK		To be Removed
1465	20	OAK		To be Removed
1466	12	MAPLE		To be Removed
1467	12	MAPLE		To be Removed
1468	10	MAPLE		To be Removed
1469	18	OAK		To be Removed
1470	4	MAPLE		To be Removed
1471	20	MAPLE		To be Removed
1472	10	MAPLE	DEAD	To Remain
1473	16	MAPLE		To be Removed
1474	6	OAK		To be Removed
1475	14	TWIN OAK		To be Removed
1476	12	MAPLE		To be Removed
1477	14	OAK		To be Removed
1478	28	OAK		To be Removed
1479	10	MAPLE		To be Removed
1480	12	MAPLE		To be Removed
1481	14	TWIN MAPLE		To be Removed
1482	10	MAPLE		To be Removed
1483	20	OAK		To be Removed
1484	6-10	TWIN MAPLE		To be Removed
1485	6	ASH		To be Removed
1486	20	MAPLE		To be Removed
1487	18	MAPLE		To be Removed
1488	12	MAPLE		To be Removed
1489	12	MAPLE		To be Removed
1490	18	LOCUST		To be Removed
1491	4	MAPLE		To be Removed
1492	10	MAPLE		To Remain
1493	12	MAPLE		To Remain
1494	16	MAPLE		To Remain
1495	22	MAPLE		To be Removed
1496	12	OAK		To be Removed
1497	14	OAK		To be Removed
1498	20	TRIPLE MAPLE		To Remain
1499	12	TRIPLE MAPLE		To Remain
1500	10-14	TWIN MAPLE		To Remain
1501	14	ASH		To Remain
1502	16	ASH	DEAD	To Remain
1503	8	MAPLE		To Remain
1504	12	ASH		To be Removed
1505	20	ASH		To be Removed
1506	4	PINE		To Remain
1507	14	MAPLE		To Remain
1508	20	MAPLE		To Remain
1509	24	OAK		To Remain
1510	4	OAK		To Remain
1511	6	MAPLE		To Remain
1512	10	OAK		To Remain
1513	20	OAK		To Remain
1514	14	PINE		To Remain
1515	18	OAK		To Remain
1516	10-14-18	TRIPLE MAPLE		To Remain
1517	12	LOCUST		To Remain
1518	6	OAK		To Remain
1519	20	OAK		To Remain
1520	20	PINE		To Remain
1521	22	OAK		To Remain
1522	12	PINE		To Remain
1523	18	PINE		To Remain
1524	12	MAPLE		To Remain
1525	22	OAK		To Remain
1526	6-14	TWIN MAPLE		To Remain
1527	24	HICKORY	DEAD	To Remain
1528	4	ASH		To Remain
1529	18	ASH		To Remain
1530	10	MAPLE		To Remain
1531	12	MAPLE		To Remain
1532	6	ASH		To Remain
1533	26	MAPLE		To Remain
1534	8	BIRCH		To Remain
1535	14	ASH		To Remain
1536	16	ASH		To Remain
1537	4-10-12	TRIPLE MAPLE		To Remain
1538	16	OAK		To Remain
1539	10	OAK		To Remain
1540	18	OAK		To Remain
1541	16	OAK		To Remain
1542	12	LOCUST		To Remain
1543	18	OAK		To Remain
1544	20	OAK		To Remain
1545	16	TWIN ASH		To Remain
1546	12	MAPLE		To Remain
1547	10	MAPLE		To Remain
1548	4	MAPLE		To Remain
1549	4	MAPLE		To Remain
1550	4	OAK		To Remain
1551	12	ASH		To Remain
1552	10	PINE		To Remain
1553	20-22	TWIN ASH		To Remain
1554	?	MAPLE CLUMP		To Remain
1555	24	ASH		To be Removed
1556	14	TWIN OAK		To be Removed
1557	20	OAK		To be Removed
1558	24	ASH		To be Removed
1559	24	OAK		To be Removed
1560	18	MAPLE		To be Removed
1561	12-18-18	TRIPLE LOCUST		To Remain
1562	20	OAK		To be Removed
1563	14	MAPLE		To be Removed
1564	22-24	TWIN LOCUST		To be Removed
1565	16	MAPLE		To be Removed
1566	20	BIRCH		To Remain
1567	10	TWIN MAPLE		To Remain
1568	26	ASH		To Remain
1569	14	MAPLE		To Remain
1570	4	BIRCH		To be Removed
1571	4	TWIN SWEET GUM		To be Removed
1572	30	MAPLE		To be Removed
1573	30	MAPLE		To Remain
1574	10	PINE		To Remain
1575	6	PINE		To Remain
1576	24	MAPLE		To Remain
1577	16	TWIN BIRCH		To be Removed
1578	20	OAK		To be Removed
1579	28	OAK		To Remain
1580	22	TULIP		To Remain
1581	10	CEDAR		To Remain
1582	32	ASH		To Remain
1583	24	MAPLE		To Remain
1584	34	OAK		To Remain
1585	24	MAPLE		To Remain
1586	10	MAPLE		To Remain
1587	10	MAPLE		To Remain
1588	14	MAPLE		To Remain
1589	28	OAK		To Remain
1590	32	OAK		To Remain
1591	14	MAPLE		To Remain
1592	14	MAPLE		To Remain
1593	36	OAK		To Remain
1594	24	OAK		To Remain
1595	12	MAPLE		To Remain
1596	40	MAPLE		To Remain
1597	14	MAPLE		To Remain
1598	10	OAK		To Remain
1599	28	LOCUST		To Remain
1600	28	LOCUST		To Remain
1601	24	LOCUST		To Remain
1602	14	MAPLE		To Remain
1603	12	POPLAR		To Remain
1604	36	ASH		To Remain
1605	16	SPRUCE		To Remain
1606	32	OAK		To be Removed
1607	20	SPRUCE		To Remain
1608	26	TWIN MAPLE		To be Removed
1609	16	PINE		To be Removed
1610	10	DOGWOOD	DEAD	To be Removed
1611	14	MAPLE		To Remain
1612	24	MAPLE		To Remain
1613	24	TWIN OAK		To Remain
1614	14	MAPLE		To Remain
1615	8	DOGWOOD		To Remain
1616	32	ASH		To Remain
1617	28	OAK		To Remain
1618	22	ASH		To Remain
1619	26	MAPLE		To Remain
1620	24	LOCUST		To Remain
1621	24	MAPLE		To Remain
1622	18	LOCUST		To Remain
1623	24	OAK		To Remain
1624	18	ASH		To be Removed
1625	22	ASH		To be Removed
1626	14	MAPLE		To be Removed
1627	28	MAPLE		To Remain
1628	20	ASH		To Remain
1629	30	TWIN ASH		To Remain
1630	12	SPRUCE		To Remain
1631	14	OAK		To Remain
1632	10	SPRUCE		To Remain
1633	30	OAK		To Remain
1634	14	SPRUCE		To be Removed
1635	4-10	TWIN SPRUCE		To Remain
1636	10	SPRUCE		To Remain
1637	14	SPRUCE		To be Removed
1638	10	SPRUCE		To be Removed
1639	28	ASH		To be Removed
1640	8	SPRUCE		To Remain
1641	18	LOCUST		To Remain
1642	10	OAK		To Remain
1643	12	SPRUCE		To Remain
1644	18	LOCUST		To be Removed
1645	16	SPRUCE		To be Removed
1646	28	MAPLE		To be Removed
1647	18	BIRCH		To be Removed
1648	20	MAPLE		To be Removed
1649	20	ASH		To be Removed
1650	20	BIRCH		To be Removed
1651	14	MAPLE		To Remain
1652	14	MAPLE		To Remain
1653	18	MAPLE		To Remain
1654	22	TWIN MAPLE		To be Removed
1655	20	OAK		To be Removed
1656	20	OAK		To Remain
1657	16	QUAD LOCUST		To be Removed
1658	32	ASH		To be Removed
1659	16	MAPLE		To be Removed
1660	18	TWIN LOCUST		To Remain
1661	12-14-24	TRIPLE MAPLE		To be Removed
1662	28	LOCUST		To be Removed
1663	14	MAPLE		To be Removed
1664	16	MAPLE		To Remain
1665	22	QUAD OAK		To Remain
1666	14-28	TWIN LOCUST		To Remain
1667	18	MAPLE		To be Removed
1668	26	OAK		To Remain
1669	26	OAK		To be Removed
1670	14	MAPLE		To be Removed
1671	12	MAPLE		To be Removed
1672	20	MAPLE		To Remain
1673	18	MAPLE		To Remain
1674	18	TWIN OAK		To be Removed
1675	22	MAPLE		To be Removed
1676	14	MAPLE		To Remain
1677	26-32	TWIN LOCUST		To be Removed
1678	28	LOCUST		To be Removed
1679	20	MAPLE		To be Removed
1680	26	TWIN LOCUST		To Remain
1681	28	LOCUST		To Remain
1682	20	TWIN LOCUST		To Remain
1683	28	MAPLE		To Remain
1684	28	MAPLE		To be Removed
1685	20	PINE		To Remain
1686	18	TWIN LOCUST		To Remain
1687	6	DOGWOOD		To Remain
1688	28	MAPLE		To be Removed
1689	16	SPRUCE		To be Removed
1690	24	TWIN LOCUST		To be Removed
1691	30	OAK		To Remain
1692	20	MAPLE		To Remain
1693	14	SPRUCE		To be Removed
1694	22	MAPLE		To be Removed
1695	6	SPRUCE		To Remain
1696	22	LOCUST		To be Removed
1697	8	SPRUCE		To be Removed
1698	22	TWIN LOCUST		To be Removed
1699	12	SPRUCE		To be Removed
1700	12	MAPLE		To Remain
1701	8	MAPLE		To Remain
1702	12	LOCUST		To Remain
1703	12	MAPLE		To Remain
1704	10	MAPLE		To Remain
1705	6	MAPLE		To be Removed
1706	30	OAK		To Remain
1707	12	MAPLE		To Remain
1708	22	LOCUST		To Remain
1709	16	LOCUST		To Remain
1710	4	TRIPLE DOGWOOD		To Remain
1711	?	DOGWOOD CLUMP		To Remain
1712	14	MAPLE		To Remain
1713	8	MAPLE		To Remain
1714	10	MAPLE		To Remain
1715	6	MAPLE		To Remain
1716	6	MAPLE		To Remain
1717	20	OAK		To Remain
1718	20	TWIN OAK		To Remain
1719	10	MAPLE		To Remain
1720	8	MAPLE		To Remain
1721	30	OAK		To Remain
1722	8	SPRUCE		To Remain
1723	12	MAPLE		To Remain
1724	10	MAPLE		To Remain
1725	6	MAPLE		To Remain
1726	8	MAPLE		To Remain
1727	10	MAPLE		To Remain
1728	10	MAPLE		To Remain
1729	18	ASH		To Remain
1730	8	MAPLE		To Remain
1731	6	MAPLE		To Remain
1732	20	ASH		To Remain
1733	16	ASH		To Remain
1734	18	MAPLE		To Remain
1735	24	ASH		To Remain
1736	16	ASH		To Remain
1737	4	MAPLE		To Remain
1738	26	OAK		To Remain
1739	16	MAPLE		To Remain
1740	12	MAPLE		To Remain
1741	22	OAK		To Remain
1742	8	ASH		To Remain
1743	14	LOCUST		To Remain
1744	18	OAK		To Remain
1745	18	MAPLE		To Remain
1746	6	MAPLE		To Remain
1747	10	MAPLE		To Remain
1748	4	MAPLE		To Remain
1749	22	ASH		To Remain
1750	14	MAPLE		To Remain
1751	14	MAPLE		To Remain
1752	14	MAPLE		To Remain
1753	18	ASH		To be Removed
1754	22	ASH		To Remain
1755	6	MAPLE		To Remain
1756	18	MAPLE		To be Removed
1757	24	ASH		To be Removed
1758	14	MAPLE		To be Removed
1759	12	MAPLE		To Remain
1760	26	ASH		To Remain
1761	18	MAPLE		To Remain
1762	22	TWIN ASH		To Remain
1763	10	PINE	DEAD	To Remain
1764	18	QUAD MAPLE		To Remain
1765	4	ASH		To Remain
1766	10	CEDAR		To Remain
1767	14-16-18	TRIPLE MAPLE		To Remain
1768	4-6-12-12	QUAD MAPLE		To Remain
1769	12	MAPLE		To Remain
1770	12	MAPLE		To Remain
1771	16	MAPLE		To Remain
1772	16-20	TWIN MAPLE		To Remain
1773	8	ASH		To Remain
1774	12	OAK		To Remain
1775	16	OAK		To Remain
1776	12	MAPLE		To Remain
1777	18	TULIP		To Remain
1778	28	TULIP		To Remain
1779	12	TWIN ASH		To Remain
1780	10	OAK		To Remain
1781	16	OAK		To Remain
1782	16	OAK		To Remain
1783	10	MAPLE		To Remain
1784	16	TWIN MAPLE		To Remain
1785	16	MAPLE		To Remain
1786	14	MAPLE		To Remain
1787	16	MAPLE		To Remain
1788	10	ASH		To Remain
1789	16	MAPLE		To Remain
1790	12	MAPLE		To Remain
1791	4	CEDAR		To Remain
1792	16	MAPLE		To Remain
1793	6	ASH		To Remain
1794	4	ASH		To Remain
1795	4	ASH		To Remain
1796	8	ASH		To Remain
1797	6	MAPLE		To Remain
1798	6	MAPLE		To Remain
1799	4-6-8	TRIPLE CEDAR		To Remain
1800	6-10-14	TRIPLE MAPLE		To Remain
1801	18-26	TWIN MAPLE		To Remain
1802	8	TWIN POPLAR		To Remain
1803	8	ASH		To Remain
1804	4	TWIN ASH		To Remain
1805	12	MAPLE		To Remain
1806	4	OAK		To Remain
1807	4	ASH		To Remain
1808	4	ELM		To Remain
1809	4	ASH		To Remain
1810	16	MAPLE		To Remain
1811	16	MAPLE		To Remain
1812	36	PINE		To Remain
1813	4	CEDAR	DEAD	To Remain
1814	6	CEDAR		To Remain
1815	10	MAPLE		To Remain
1816	14	OAK		To Remain
1817	16	MAPLE		To Remain
1818	18	PINE		To Remain
1819	14	MAPLE		To Remain
1820	16	TRIPLE MAPLE		To Remain
1821	20	BIRCH		To Remain
1822	8	CEDAR		To Remain
1823	12	MAPLE		To Remain
1824	6	DOGWOOD		To Remain
1825	12	MAPLE		To Remain
1826	4	POPLAR		To Remain
1827	10	CHERRY		To Remain
1828	6-10	TWIN MAPLE		To Remain
1829	14	LOCUST		To Remain
1830	16	BIRCH	DEAD	To Remain
1831	8	BIRCH CLUMP		To Remain
1832	4-6-8	TRIPLE LINDEN		To Remain
1833	6	CEDAR		To Remain
1834	14	MAPLE		To be Removed
1835	14	MAPLE		To Remain
1836	6	MAPLE		To Remain
1837	6	MAPLE		To Remain
1838	8	BIRCH		To Remain
1839	8	BIRCH		To Remain
1840	16	MAPLE		To Remain
1841	4	TWIN POPLAR		To Remain
1842	14	TWIN POPLAR		To Remain
1843	10	CEDAR		To Remain
1844	16	MAPLE		To Remain
1845	6	MAPLE		To Remain
1846	14	MAPLE		To Remain
1847	10	ASH		To Remain
1848	14	OAK		To Remain
1849	4	ASH		To Remain
1850	12	LOCUST		To Remain
1851	16-16-22	TRIPLE MAPLE		To Remain
1852	16	MAPLE		To Remain
1853	6	TWIN POPLAR		To Remain
1854	4	CEDAR		To Remain
1855	4	POPLAR		To Remain
1856	6	ASH		To Remain
1857	8	CEDAR		To Remain
1858	6	CEDAR		To Remain
1859	8	OAK		To Remain
1860	14	MAPLE		To Remain
1861	8	CEDAR		To Remain
1862	6	OAK		To Remain
1863	14	MAPLE		To Remain
1864	4	ASH		To Remain
1865	8	OAK		To Remain
1866	4	OAK		To Remain
1867	8	OAK		To Remain
1868	10	OAK		To Remain
1869	12	OAK		To Remain
1870	4	CEDAR		To Remain
1871	10	MAPLE		To Remain
1872	4	OAK		To Remain
1873	4	TWIN OAK		To Remain
1874	8	OAK		To Remain
1875	12	OAK		To Remain
1876	12	PINE		To Remain
1877	10	ASH		To Remain
1878	10	ASH		To Remain
1879	28	PINE		To Remain
1880	14	PINE		To Remain
1881	18	TWIN MAPLE		To Remain
1882	10	CEDAR		To Remain
1883	4	CEDAR		To Remain
1884	16	ASH		To Remain
1885	12	CEDAR		To Remain
1886	14	ASH		To Remain
1887	4	ASH		To Remain
1888	4	OAK		To Remain
1889	6	OAK		To Remain
1890	10	OAK		To Remain
1891	12	OAK		To Remain
1892	12	OAK		To Remain
1893	14	MAPLE		To Remain
1894	8	OAK		To Remain
1895	12	OAK		To Remain
1896	8	OAK		To Remain
1897	6	DOGWOOD		To Remain
1898	8	MAPLE		To Remain
1899	24	ELM		To Remain
1900	18	OAK		To Remain
1901	10	SPRUCE		To Remain
1902	22	UNKNOWN	DEAD	To Remain
1903	10	POPLAR		To Remain
1904	6	SPRUCE	DEAD	To Remain
1905	8-14	TWIN DOGWOOD		To Remain
1906	6-8-8	TRIPLE POPLAR		To Remain
1907	18	OAK		To Remain
1908	10	OAK		To Remain
1909	6	OAK		To Remain
1910	16	OAK		To Remain
1911	14	OAK		To Remain
1912	48	OAK		To Remain
1913	26	OAK		To Remain
1914	14	MAPLE		To Remain
1915	14	MAPLE		To Remain
1916	4	CEDAR		To Remain
1917	6	OAK		To Remain
1918	10	ASH		To Remain
1919	10	OAK		To Remain
1920	12	LOCUST		To Remain
1921	4	OAK		To Remain
1922	8	OAK		To Remain
1923	8	ASH		To Remain
1924	8	CEDAR		To Remain
1925	4	CHERRY		To Remain
1926	10	OAK		To Remain
1927	22	OAK		To Remain
1928	8	OAK		To Remain
1929	6	SPRUCE		To Remain
1930	6	SPRUCE		To Remain
1931	14	OAK		To Remain
1932	8	OAK		To Remain
1933	24	OAK		To Remain
1934	6	CEDAR		To Remain
1935	16	OAK		To Remain
1936	22	OAK		To Remain
1937	4	OAK		To Remain
1938	4	OAK		To Remain
1939	8	OAK		To Remain
1940	8	OAK		To Remain
1941	10	OAK		To Remain
1942	12	OAK		To Remain
1943	14	MAPLE		To Remain
1944	8	OAK		To Remain
1945	10-18	TWIN MAPLE		To Remain
1946	6	OAK		To Remain
1947	6	OAK	DEAD	To Remain
1948	6	OAK		To Remain
1949	30	MAPLE		To Remain
1950	8-10	TWIN ASH		To Remain
1951	?	TRIPLE UNKNOWN	DEAD	To Remain
1952	10	MAPLE		To Remain
1953	4	OAK	DEAD	To Remain
1954	4	OAK		To Remain
1955	12-18	TWIN MAPLE		To Remain
1956	6	OAK		To Remain
1957	10	OAK		To Remain
1958	4	OAK		To Remain
1959	4	MAPLE		To Remain
1960	6	OAK		To Remain
1961	4	OAK		To Remain
1962	4	OAK		To Remain
1963	4	OAK		To Remain
1964	6	OAK		To Remain
1965	8	DOGWOOD		To Remain
1966	6	CEDAR		To Remain
1967	8	OAK		To Remain
1968	16	OAK		To Remain
1969	8	OAK		To Remain
1970	6	CEDAR		To Remain
1971	6	POPLAR		To Remain
1972	6	CEDAR		To Remain
1973	6	CEDAR		To Remain
1974	16	OAK		To Remain
1975	16	OAK		To Remain
1976	6	CEDAR		To Remain
1977	10	POPLAR		To Remain
1978	8	OAK		To Remain
1979	4	OAK		To Remain
1980	12	ELM		To Remain
1981	30	MAPLE		To Remain
1982	10	OAK		To Remain
1983	10	OAK		To Remain
1984	6	OAK		To Remain
1985	4	OAK		To Remain
1986	4	OAK		To Remain
1987	10	OAK		To Remain
1988	8	OAK		To Remain
1989	4	OAK		To Remain
1990	20	MAPLE		To Remain
1991	14	TRIPLE MAPLE		To Remain
1992	18	MAPLE		To Remain
1993	10	LOCUST		To Remain
1994	8	OAK		To Remain
1995	8-16-22	TRIPLE MAPLE		To Remain
1996	6	MAPLE		To Remain
1997	12	MAPLE		To Remain
1998	20	MAPLE		To Remain
1999	18	SHAG HICKORY		To Remain
2000	12	OAK		To Remain
2001	14	MAPLE		To Remain
2002	4-6	TWIN POPLAR		To Remain
2003	8-18	TWIN POPLAR		To Remain
2004	16	CEDAR		To Remain
2005	10	CHERRY		To Remain
2006	18	TWIN MAPLE		To Remain
2007	22	OAK		To Remain
2008	4	CEDAR		To Remain
2009	6	OAK		To Remain
2010	10	OAK		To Remain
2011	10	OAK		To Remain
2012	10	OAK		To Remain
2013	12	MAPLE		To Remain
2014	14	OAK		To Remain
2015	30	OAK		To Remain
2016	8	OAK		To Remain
2017	8	OAK		To Remain
2018	4	OAK		To Remain
2019	6	OAK		To Remain
2020	4	CEDAR		To Remain
2021	4	OAK	DEAD	To Remain
2022	10	OAK		To Remain
2023	8	MAPLE		To Remain
2024	6	OAK		To Remain
2025	6	OAK		To Remain
2026	4-6-14	TRIPLE MAPLE		To Remain
2027	18	MAPLE		To Remain
2028	6	MAPLE		To Remain
2029	8	OAK		To Remain
2030	6	OAK		To Remain
2031	6	CEDAR		To Remain
2032	10	OAK		To Remain
2033	4	MAPLE		To Remain
2034	6	OAK		To Remain
2035	12	OAK		To Remain
2036	22	OAK		To Remain
2037	4	OAK		To Remain
2038	6	OAK		To Remain
2039	4	POPLAR		To Remain
2040	8	OAK		To Remain
2041	8	CEDAR		To Remain
2042	8	DOGWOOD		To Remain
2043	12	CHERRY		To Remain
2044	16	MAPLE		To Remain
2045	18	MAPLE		To Remain
2046	12	MAPLE		To Remain
2047	16	MAPLE		To Remain
2048	8	POPLAR		To Remain
2049	6	POPLAR		To Remain
2050	6	CEDAR		To Remain
2051	14	CEDAR		To Remain
2052	20	OAK		To Remain
2053	20	OAK		To Remain
2054	4	CEDAR		To Remain
2055	22	TWIN ELM		To Remain
2056	14	MAPLE		To Remain
2057	8-10	TWIN POPLAR		To Remain
2058	14	MAPLE		To Remain
2059	20	MAPLE		To Remain
2060	14	PINE		To Remain
2061	4	OAK		To Remain
2062	4	CEDAR		To Remain
2063	4	CEDAR		To Remain
2064	10	OAK		To Remain
2065	20	PINE		To Remain
2066	18	PINE		To Remain
2067	26	PINE		To Remain
2068	14	OAK		To Remain
2069	6	ASH		To Remain
2070	10	PINE		To Remain
2071	24	OAK		To Remain
2072	10	OAK		To Remain
2073	4	CEDAR		To Remain
2074	10	OAK		To Remain
2075	?	DOGWOOD CLUMP	DEAD	To Remain
2076	12	OAK		To Remain
2077	10-24	TWIN MAPLE		To Remain
2078	20	MAPLE		To Remain
2079	22	PINE		To Remain
2080	8	OAK		To Remain
2081	24	OAK		To Remain
2082	4	OAK		To Remain
2083	4	TRIPLE UNKNOWN	DEAD	To Remain
2084	30	MAPLE		To Remain
2085	4	CEDAR		To Remain
2086	4	CEDAR		To Remain
2087	6	TWIN POPLAR		To Remain
2088	8	OAK		To Remain
2089	22	OAK		To Remain
2090	8	CEDAR		To Remain
2091	8-12	TWIN POPLAR		To Remain
2092	4-6	TWIN POPLAR		To Remain
2093	6	POPLAR		To Remain
2094	18-24	TWIN MAPLE		To Remain
2095	4	OAK		To Remain
2096	4	TRIPLE POPLAR		To Remain
2097	10-14	TWIN POPLAR		To Remain
2098	10	POPLAR		To Remain
2099	14	OAK		To Remain
2100	8	POPLAR		To Remain
2101	4	CEDAR		To Remain
2102	4	OAK		To Remain
2103	4	CEDAR		To Remain
2104	10	OAK		To Remain
2105	14	MAPLE		To Remain
2106	4	OAK		To Remain
2107	28	PINE		To Remain
2108	6	CEDAR		To Remain
2109	4	OAK		To Remain
2110	6	CEDAR		To Remain
2111	26	ASH		To Remain
2112	4	OAK		To Remain
2113	4	OAK		To Remain
2114	4	CHERRY		To Remain
2115	4-8-10	TRIPLE OAK		To Remain
2116	16	OAK		To Remain
2117	12	OAK		To Remain
2118	6	ASH		To Remain
2119	6	ASH		To Remain
2120	4	ASH		To Remain
2121	4-8	TWIN POPLAR		To Remain
2122	16	OAK		To Remain
2123	6	ASH		To Remain
2124	22	OAK		To Remain
2125	20	OAK		To Remain
2126	6	OAK		To Remain
2127	20	ASH		To Remain
2128	20	ASH	DEAD	To Remain
2129	16	OAK		To Remain
2130	6	CEDAR		To Remain
2131	14	MAPLE		To Remain
2132	12	OAK		To Remain
2133	6	CEDAR		To Remain
2134	4	CEDAR		To Remain
2135	14	MAPLE		To Remain
2136	8	MAPLE		To Remain
2137	12	OAK		To Remain
2138	8	CEDAR		To Remain
2139	20	ASH		To Remain
2140	4	MAPLE		To Remain
2141	18	MAPLE		To Remain
2142	4	MAPLE		To Remain
2143	22	MAPLE		To Remain
2144	8	MAPLE		To Remain
2145	10	MAPLE		To Remain
2146	14	MAPLE		To Remain
2147	8	CHERRY		To Remain
2148	32	MAPLE		To Remain
2149	12	MAPLE		To Remain
2150	16	MAPLE		To Remain
2151	6	UNKNOWN	DEAD	To Remain
2152	10	MAPLE		To Remain
2153	4	MAPLE		To Remain
2154	14	TWIN MAPLE		To Remain
2155	8	PINE		To Remain
2156	12	OAK		To Remain
2157	14	HICKORY		To Remain
2158	10	OAK		To Remain
2159	8	ASH		To Remain
2160	6	LINDEN		To Remain
2161	18	MAPLE		To Remain
2162	6	CHERRY		To Remain
2163	4	ASH		To Remain
2164	4	TULIP		To Remain
2165	6	CEDAR		To Remain
2166	12	OAK		To Remain
2167	12	PINE		To Remain
2168	8	CEDAR		To Remain
2169	16	OAK		To Remain
2170	8	LINDEN		To Remain
2171	10	DOGWOOD		To Remain
2172	6	CEDAR		To Remain
2173	18	OAK		To Remain
2174	4	ASH		To Remain
2175	12	LOCUST		To Remain
2176	8	ASH		To Remain
2177	16	LOCUST		To Remain
2178	14	ASH		To Remain
2179	4	CEDAR		To Remain
2180	14	MAPLE		To Remain
2181	6	UNKNOWN	DEAD	To Remain
2182	14	OAK		To Remain
2183	4	OAK		To Remain
2184	22	OAK		To Remain
2185	4-6	TWIN BIRCH		To Remain
2186	4	TWIN BIRCH		To Remain
2187	8	ASH		To Remain
2188	4-6	TWIN BIRCH		To Remain
2189	6	ASH		To Remain
2190	20	OAK		To Remain
2191	16	OAK		To Remain
2192	4	BIRCH		To Remain
2193	8-10-12	TRIPLE MAPLE		To Remain
2194	12	OAK		To Remain
2195	6	CEDAR		To Remain
2196	4	OAK		To Remain
2197	6	OAK		To Remain
2198	4	POPLAR		To Remain
2199	6	BIRCH		To Remain
2200	10	HICKORY		To Remain
2201	12	OAK		To Remain
2202	10	OAK		To Remain
2203	8	HICKORY		To Remain
2204	12	HICKORY		To Remain
2205	10	OAK		To Remain
2206	8	ASH		To Remain
2207	8	ASH		To Remain
2208	10	ASH		To Remain
2209	18	MAPLE		To Remain
2210	10-14	TWIN OAK		To Remain
2211	4	OAK		To Remain
2212	4	DOGWOOD		To Remain
2213	10	OAK		To Remain
2214	10	ASH		To Remain
2215	10	ASH		To Remain
2216	6	ASH		To Remain
2217	10	ASH		To Remain
2218	14	ASH		To Remain
2219	10	OAK		To Remain
2220	6	OAK		To Remain
2221	4	ASH		To Remain
2222	14	TWIN MAPLE		To Remain
2223	16	OAK		To Remain
2224	14	CHERRY		To Remain
2225	14	MAPLE		To Remain
2226	10	OAK		To Remain
2227	6	DOGWOOD		To Remain
2228	12	UNKNOWN	DEAD	To Remain
2229	8	ELM		To Remain
2230	4	BIRCH		To Remain
2231	4	BIRCH		To Remain
2232	12	CEDAR		To Remain
2233	4	CEDAR		To Remain
2234	22	MAPLE		To Remain
2235	22	MAPLE		To Remain
2236	16	MAPLE		To Remain
2237	4-12-14	TRIPLE MAPLE		To Remain
2238	4	OAK		To Remain
2239	14-18	TWIN MAPLE		To Remain
2240	6	OAK		To Remain
2241	8	OAK		To Remain
2242	12	MAPLE		To Remain
2243	6	MAPLE		To Remain
2244	16	CHERRY		To Remain
2245	8	UNKNOWN	DEAD	To Remain
2246	4	OAK		To Remain
2247	12	BEECH		To Remain
2248	6-12-14	TRIPLE MAPLE		To Remain
2249	16	MAPLE		To Remain
2250	14	MAPLE		To Remain
2251	4	MAPLE		To Remain
2252	14	MAPLE		To Remain
2253	12	OAK		To Remain
2254	26	MAPLE		To Remain
2255	14	MAPLE		To Remain
2256	22	OAK		To Remain
2257	10	OAK		To Remain
2258	8	OAK		To Remain
2259	8	CEDAR		To Remain
2260	10	MAPLE		To Remain
2261	14	OAK		To Remain
2262	?	MAPLE CLUMP		To Remain
2263	16	BIRCH		To Remain
2264	20	LOCUST		To Remain
2265	20	OAK	DEAD	To Remain
2266	4	OAK		To Remain
2267	?	MAPLE CLUMP		To Remain
2268	20	ASH		To Remain
2269	6	OAK		To Remain
2270	10	MAPLE		To Remain
2271	14	PINE		To Remain
2272	14	PINE		To Remain
2273	6	PINE		To Remain
2274	20	OAK		To Remain
2275	22	OAK		To Remain
2276	18	PINE		To Remain
2277	16	PINE		To Remain
2278	16	MAPLE		To Remain
2279	6	MAPLE		To Remain
2280	16	MAPLE		To Remain
2281	16	PINE		To Remain
2282	12	OAK		To Remain
2283	4	TWIN BIRCH		To Remain
2284	14	MAPLE		To Remain
2285	18	MAPLE		To Remain
2286	14	MAPLE		To Remain
2287	24	PINE		To Remain
2288	8	MAPLE		To Remain
2289	12	OAK		To Remain
2290	6	PINE		To Remain
2291	16	PINE		To Remain
2292	12	PINE		To Remain
2293	14	OAK		To Remain
2294	10-16	TWIN CHERRY		To Remain
2295	12	OAK		To Remain
2296	14	PINE		To Remain
2297	16	MAPLE		To Remain
2298	12	MAPLE		To Remain
2299	10	MAPLE		To Remain
2300	12	OAK		To Remain
2301	8	MAPLE		To Remain
2302	16	OAK		To Remain
2303	8	OAK		To Remain
2304	12	OAK		To Remain
2305	14	OAK		To Remain
2306	4	TRIPLE PINE		To Remain
2307	12	SPRUCE		To Remain
2308	12	SPRUCE		To Remain
2309	32	MAPLE		To Remain
2310	10	OAK		To Remain
2311	14	SPRUCE		To Remain
2312	24	LOCUST		To Remain
2313	28	MAPLE		To Remain
2314	12	SPRUCE		To be Removed
2315	18	OAK		To be Removed
2316	10	SPRUCE		To Remain
2317	6	TWIN SPRUCE		To Remain
2318	20	BIRCH		To Remain
2319	10	SPRUCE		To Remain
2320	10	MAPLE		To Remain
2321	12	SPRUCE		To Remain
2322	12	SPRUCE		To Remain
2323	14	OAK		To Remain
2324	22	OAK		To Remain
2325	12	MAPLE		To be Removed
2326	18	OAK		To be Removed
2327	6	MAPLE		To be Removed
2328	14-16	TWIN ASH		To be Removed
2329	10	MAPLE		To be Removed
2330	4	OAK		To be Removed
2331	10	MAPLE		To be Removed
2332	10	MAPLE		To be Removed
2333	10	MAPLE		To be Removed
2334	18	OAK		To be Removed
2335	10	SPRUCE		To Remain
2336	8-14	TWIN MAPLE		To Remain
2337	6	TWIN SPRUCE		To be Removed
2338	10	SPRUCE		To be Removed
2339	12	MAPLE		To be Removed
2340	12	TWIN BIRCH		To be Removed
2341	24	OAK		To be Removed
2342	28	OAK		To be Removed
2343	10	MAPLE		To be Removed
2344	12	SPRUCE		To be Removed
2345	14	OAK		To be Removed
2346	8	SPRUCE		To be Removed
2347	20	MAPLE		To Remain
2348	6	OAK		To Remain
2349	20	MAPLE		To Remain
2350	14	MAPLE		To Remain
2351	14	MAPLE		To Remain
2352	20	TRIPLE OAK		To Remain
2353	12-14-20	TRIPLE OAK		To Remain
2354	14	SPRUCE		To Remain
2355	12	SPRUCE		To Remain
2356	16	SPRUCE		To Remain
2357	14	SPRUCE		To Remain
2358	10	SPRUCE		To Remain
2359	14	SPRUCE		To Remain
2360	20	SPRUCE		To Remain
2361	12	SPRUCE		To Remain
2362	18	SPRUCE		To Remain
2363	16	SPRUCE		To Remain
2364	20	SPRUCE		To Remain
2365	14	SPRUCE		To Remain
2366	12	TWIN SPRUCE		To Remain
2367	22	LOCUST		To Remain
2368	32	OAK		To Remain
2369	10	SPRUCE		To Remain
2370	8	TWIN SPRUCE		To Remain
2371	14	TWIN MAPLE		To Remain
2372	10	MAPLE		To Remain
2373	16	UNKNOWN	DEAD	To Remain
2374	16	MAPLE		To Remain
2375	12	MAPLE		To Remain
2376	38	OAK		To Remain
2377	16	PINE		To Remain
2378	24	SPRUCE		To Remain
2379	48	OAK		To Remain
2380	10	MAPLE		To Remain
2381	20	MAPLE		To Remain
2382	12	OAK		To Remain
2383	4	BIRCH CLUMP		To Remain
2384	24	LOCUST		To Remain
2385	12	ELM		To Remain
2386	20	MAPLE		To Remain
2387	6	MAPLE		To Remain
2388	12	MAPLE		To Remain
2389	8	MAPLE		To Remain
2390	4	BIRCH CLUMP		To Remain
2391	10	MAPLE		To Remain
2392	14	BIRCH		To Remain
2393	8	MAPLE		To Remain
2394	22	BIRCH		To Remain
2395	12	MAPLE		To Remain
2396	16	SPRUCE		To Remain
2397	24	LOCUST		To Remain
2398	8	SUMAC		To Remain
2399	14	SUMAC		To Remain
2400	18	MAPLE		To Remain
2401	8	MAPLE		To Remain
2402	4	OAK		To Remain
2403	8	MAPLE		To Remain
2404	6	SUMAC		To Remain
2405	4	SUMAC		To Remain
2406	6	MAPLE		To Remain
2407	8	MAPLE		To Remain
2408	4-16	TWIN MAPLE		To Remain
2409	14	MAPLE		To Remain
2410	6	SUMAC		To Remain
2411	14	SPRUCE		To Remain
2412	20	WILLOW		To Remain
2413	6	HOLLY		To Remain
2414	8	HOLLY		To Remain
2415	6-10	TWIN HOLLY		To Remain
2416	12	SPRUCE		To Remain
2417	18	TWIN MAPLE		To Remain
2418	4-8	TWIN SPRUCE		To Remain
2419	?	DOGWOOD CLUMP		To Remain
2420	16	POPLAR		To Remain
2421	18	LOCUST		To Remain
2422	22	TWIN LOCUST		To be Removed
2423	16	TWIN ASH		To Remain
2424	14	ASH		To Remain
2425	16	TWIN ASH		To Remain
2426	18	ASH		To Remain
2427	4-6-8	TRIPLE HOLLY		To be Removed
2428	6	HOLLY		To be Removed
2429	14	SPRUCE		To be Removed
2430	16	SPRUCE		To be Removed
2431	8	TWIN HOLLY		To Remain
2432	10	SPRUCE		To Remain
2433	16	TRIPLE OAK		To Remain
2434	16	OAK		To Remain
2435	10	SPRUCE		To Remain
2436	12	SPRUCE		To be Removed
2437	12	SPRUCE		To be Removed
2438	10	SPRUCE		To be Removed
2439	12	SPRUCE		To be Removed
2440	30	LOCUST		To be Removed
2441	10	SPRUCE		To be Removed
2442	22	TWIN OAK		To Remain
2443	18	OAK		To be Removed
2444	18	OAK		To be Removed
2445	22	MAPLE		To be Removed
2446	12	OAK		To be Removed
2447	8	SPRUCE		To Remain
2448	20	MAPLE		To Remain
2449	22	QUAD OAK		To be Removed
2450	24	MAPLE		To be Removed
2451	12	OAK		To be Removed
2452	26	LOCUST		To be Removed
2453	26	LOCUST		To be Removed
2454	16	MAPLE		To be Removed
2455	14	MAPLE		To be Removed
2456	14	MAPLE		To be Removed
2457	6	ASH		To be Removed
2458	36	MAPLE		To be Removed
2459	16-22	TWIN OAK		To Remain
2460	12	MAPLE		To Remain
2461	10	PINE		To Remain
2462	12	PINE		To Remain
2463	10	PINE		To be Removed
2464	14-26	TWIN ASH		To be Removed
2465	16	ASH		To be Removed
2466	16	MAPLE		To be Removed
2467	16	MAPLE		To be Removed
2468	14	SPRUCE		To be Removed
2469	10	SPRUCE		To be Removed
2470	8	SPRUCE		To Remain
2471	6	BIRCH		To Remain
2472	22	MAPLE		To Remain
2473	14	PINE		To Remain
2474	26	TWIN PINE		To Remain
2475	12	ASH		To Remain
2476	4	BIRCH		To Remain
2477	16	ASH		To Remain
2478	8	OAK		To Remain
2479	16	PINE		To Remain
2480	30	PINE		To Remain
2481	6	BIRCH		To be Removed
2482	24	OAK		To be Removed
2483	8	BIRCH		To be Removed
2484	4	BIRCH		To be Removed
2485	4-6	TWIN BIRCH		To be Removed
2486	8	BIRCH		To be Removed
2487	6-6-10	TRIPLE APPLE		To Remain
2488	18	PINE		To Remain
2489	32	PINE		To Remain
2490	14	SPRUCE		To Remain
2491	24	SPRUCE		To Remain
2492	4-6	TWIN DOGWOOD		To Remain
2493	8	DOGWOOD		To Remain
2494	24	MAPLE		To Remain
2495	6	SUMAC		To Remain
2496	8	MAPLE		To Remain
2497	12	CHERRY		To Remain
2498	8	CHERRY		To Remain
2499	8	CHERRY		To Remain
2500	8	OAK		To Remain
2501	14	CHERRY		To Remain
2502	12	ELM		To Remain
2503	6	OAK		To Remain
2504	12	OAK		To Remain
2505	6	OAK		To Remain
2506	22	ASH		To Remain
2507	4	MAPLE		To Remain
2508	8	OAK		To Remain
2509	8	MAPLE		To Remain
2510	20	UNKNOWN STUMP		To Remain
2511	6	MAPLE		To Remain
2512	12	ELM		To Remain
2513	4	MAPLE		To Remain
2514	6	MAPLE		To Remain
2515	20	ASH		To Remain
2516	6	MAPLE		To Remain
2517	20	ASH		To Remain
2518	10	MAPLE		To Remain
2519	20	OAK		To Remain
2520	6	ELM		To Remain
2521	16	ASH	DEAD	To Remain
2522	8	MAPLE		To Remain
2523	18	LOCUST		To Remain
2524	12	LOCUST		To Remain
2525	10	MAPLE		To Remain
2526	8	ELM		To Remain
2527	12	LOCUST		To Remain
2528	4	OAK		To Remain
2529	10	OAK		To Remain
2530	10	OAK		To Remain
2531	12	OAK		To Remain
2532	10	LOCUST		To Remain
2533	10	MAPLE		To Remain
2534	10	OAK		To Remain
2535	10	OAK		To Remain
2536	8	MAPLE		To Remain
2537	10	MAPLE		To Remain
2538	16	MAPLE		To Remain
2539	20	MAPLE		To Remain
2540	12	MAPLE		To Remain
2541	14	ELM		To Remain
2542	6	OAK		To Remain
2543	4	MAPLE		To Remain

NOT FOR CONSTRUCTION

EXISTING
TREE LIST - CONVENTIONAL
PREPARED FOR
TACONIC TRACT DEVELOPMENTS, LLC
LOCATED IN THE
TOWN OF MOUNT PLEASANT
WESTCHESTER COUNTY, NEW YORK

WSP · SELLS
Transportation & Infrastructure
555 Pleasantville Road ▪ Briarcliff Manor, NY 10510 ▪ 914.747.1120
www.wspsells.com

FILE NO. 050078	DATE: AUGUST 2009
DRAWN BY: RTK & MAS	CHECKED BY: SKF

UNAUTHORIZED ALTERATIONS AND ADDITIONS TO THIS DRAWING IS A VIOLATION OF SECTION 7209 (2) OF THE NEW YORK STATE EDUCATION LAW.

NO.	DATE	REVISIONS

N.Y. STATE LIC. PROFESSIONAL ENGINEER

SHEET 14 OF 14